THE FIFE COUNCIL (TOWNHILL ROAD AREA, DUNFERMLINE - 20MPH SPEED LIMIT) ORDER 2026

Fife Council propose to make an Order under the Road Traffic Regulation Act 1984 to introduce a 20 m.p.h. speed limit on various streets in the Townhill Road area, Dunfermline as follows:- Townhill Road from a point approx. 33 metres northeast of the extended northeast kerbline of Kent Street to the junction with Holyrood Place; and Holyrood Place and Leny Place for their entire lengths.

Full details of the proposals may be examined during opening hours at Fife Council Headquarters, Fife House, North Street, Glenrothes and via public access pc's at your closest library. The documents will also be available online at www.fife.gov.uk/notices

Objections to the proposals, stating the grounds of objection and the objector's name & address, should be sent to Traffic Management, Roads & Transportation Service, Bankhead Central, Bankhead Park, Glenrothes, Fife KY7 6GH or by e-mail to traffic.management@fife.gov.uk by 12/11/26.

15/10/26

THE FIFE COUNCIL (TOWNHILL ROAD AREA, DUNFERMLINE - 20MPH SPEED LIMIT) ORDER 2026

STATEMENT OF REASONS

Fife Council, after consultation with the chief officer of police for the Council's area, proposes to lower the speed limit to 20mph on various streets in the Townhill Road area of Dunfermline in the interests of road safety.

Lindsay Thomson,
Head of Legal and Democratic Services.

Fife House,
North Street,
GLENROTHES,
Fife.
KY7 5LT

THE FIFE COUNCIL (TOWNHILL ROAD AREA, DUNFERMLINE - 20MPH SPEED LIMIT) ORDER 2026

The Fife Council in exercise of the powers conferred on them under section 84(1) of the Road Traffic Regulation Act 1984 and of all other enabling powers, and after consultation with the chief officer of police for the Council's area in accordance with section 124 of and Part III of Schedule 9 to the said Act hereby make the following Order:-

1. **This Order may be cited as "The Fife Council (Townhill Road Area, Dunfermline - 20mph Speed Limit) Order 2026" and shall come into operation on the day of .**

2. **No person shall drive any motor vehicle at a speed exceeding 20 miles per hour on the lengths of road specified in the Schedule to this Order.**

3. **Nothing in this Order shall apply to any vehicle which falls within regulation 3(4) of the Road Traffic Exemptions (Special Forces) (Variation and Amendment) Regulations 2011 when used in accordance with regulation 3(5) of those Regulations.**

4. **Drawing number TRO26_25 showing the roads affected by this Order delineated in black is annexed and signed as relative hereto.**

Dated this day of Two Thousand and Twenty Six.


..... Proper Officer of the Council


SCHEDULE

Townhill Road	**From a point 33 metres or thereby northeast of the extended northeast kerbline of Kent Street to the junction with Holyrood Place.**
Holyrood Place	**For its entire length.**
Leny Place	**For its entire length.**

..... Proper Officer of the Council

Maps Showing Proposed Locations of 20mph

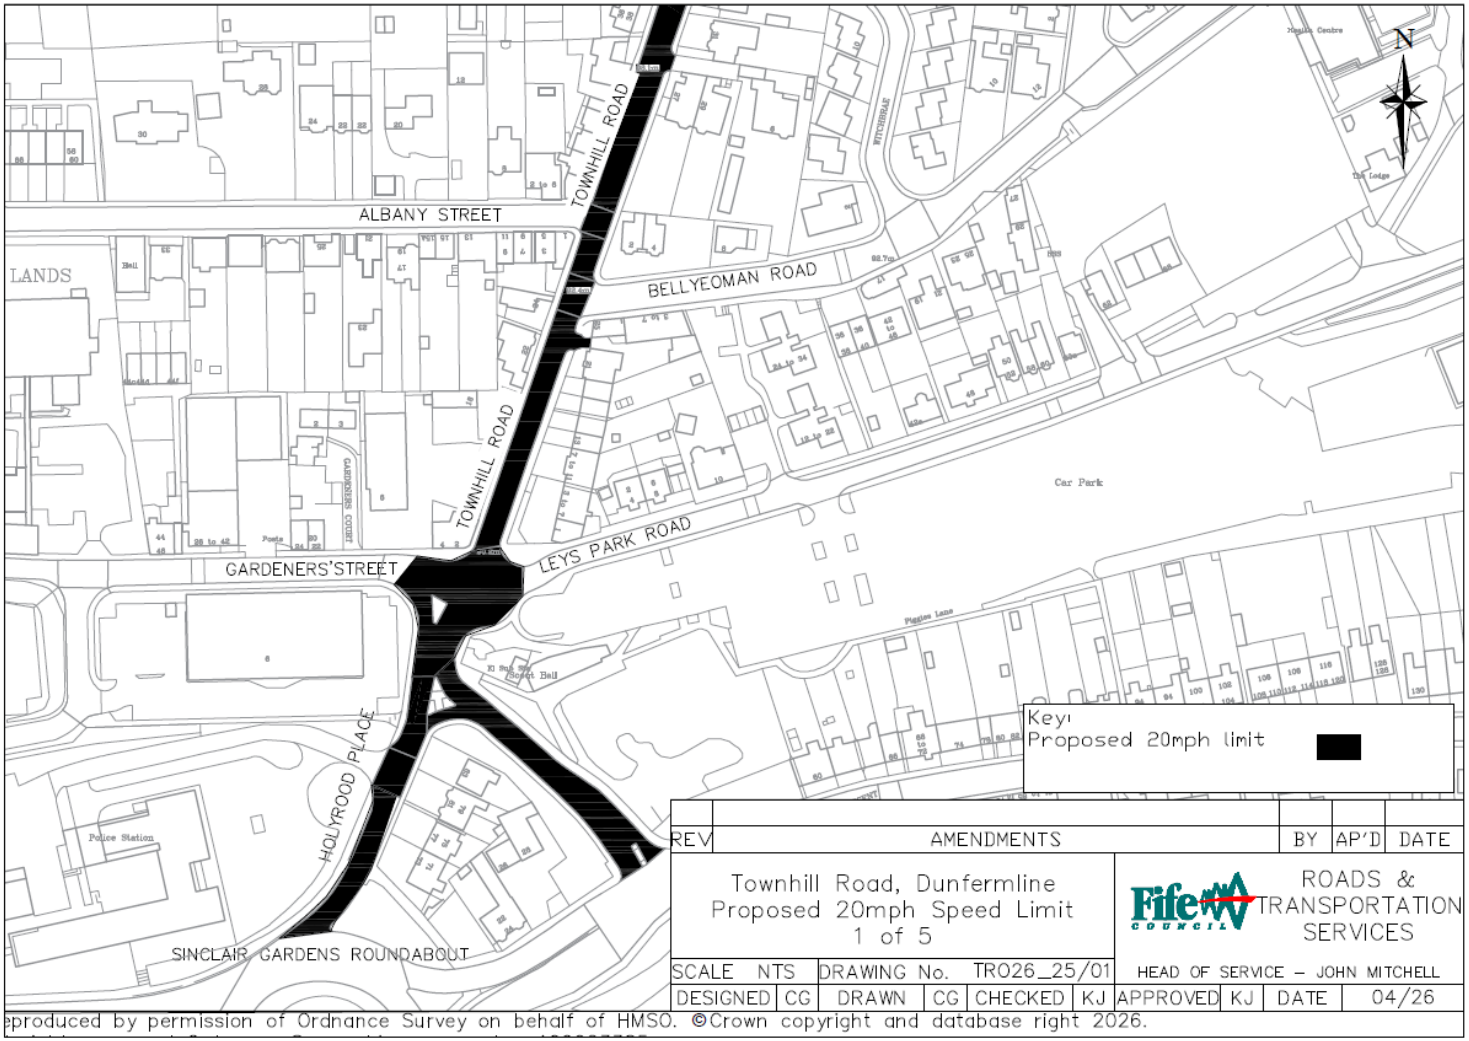

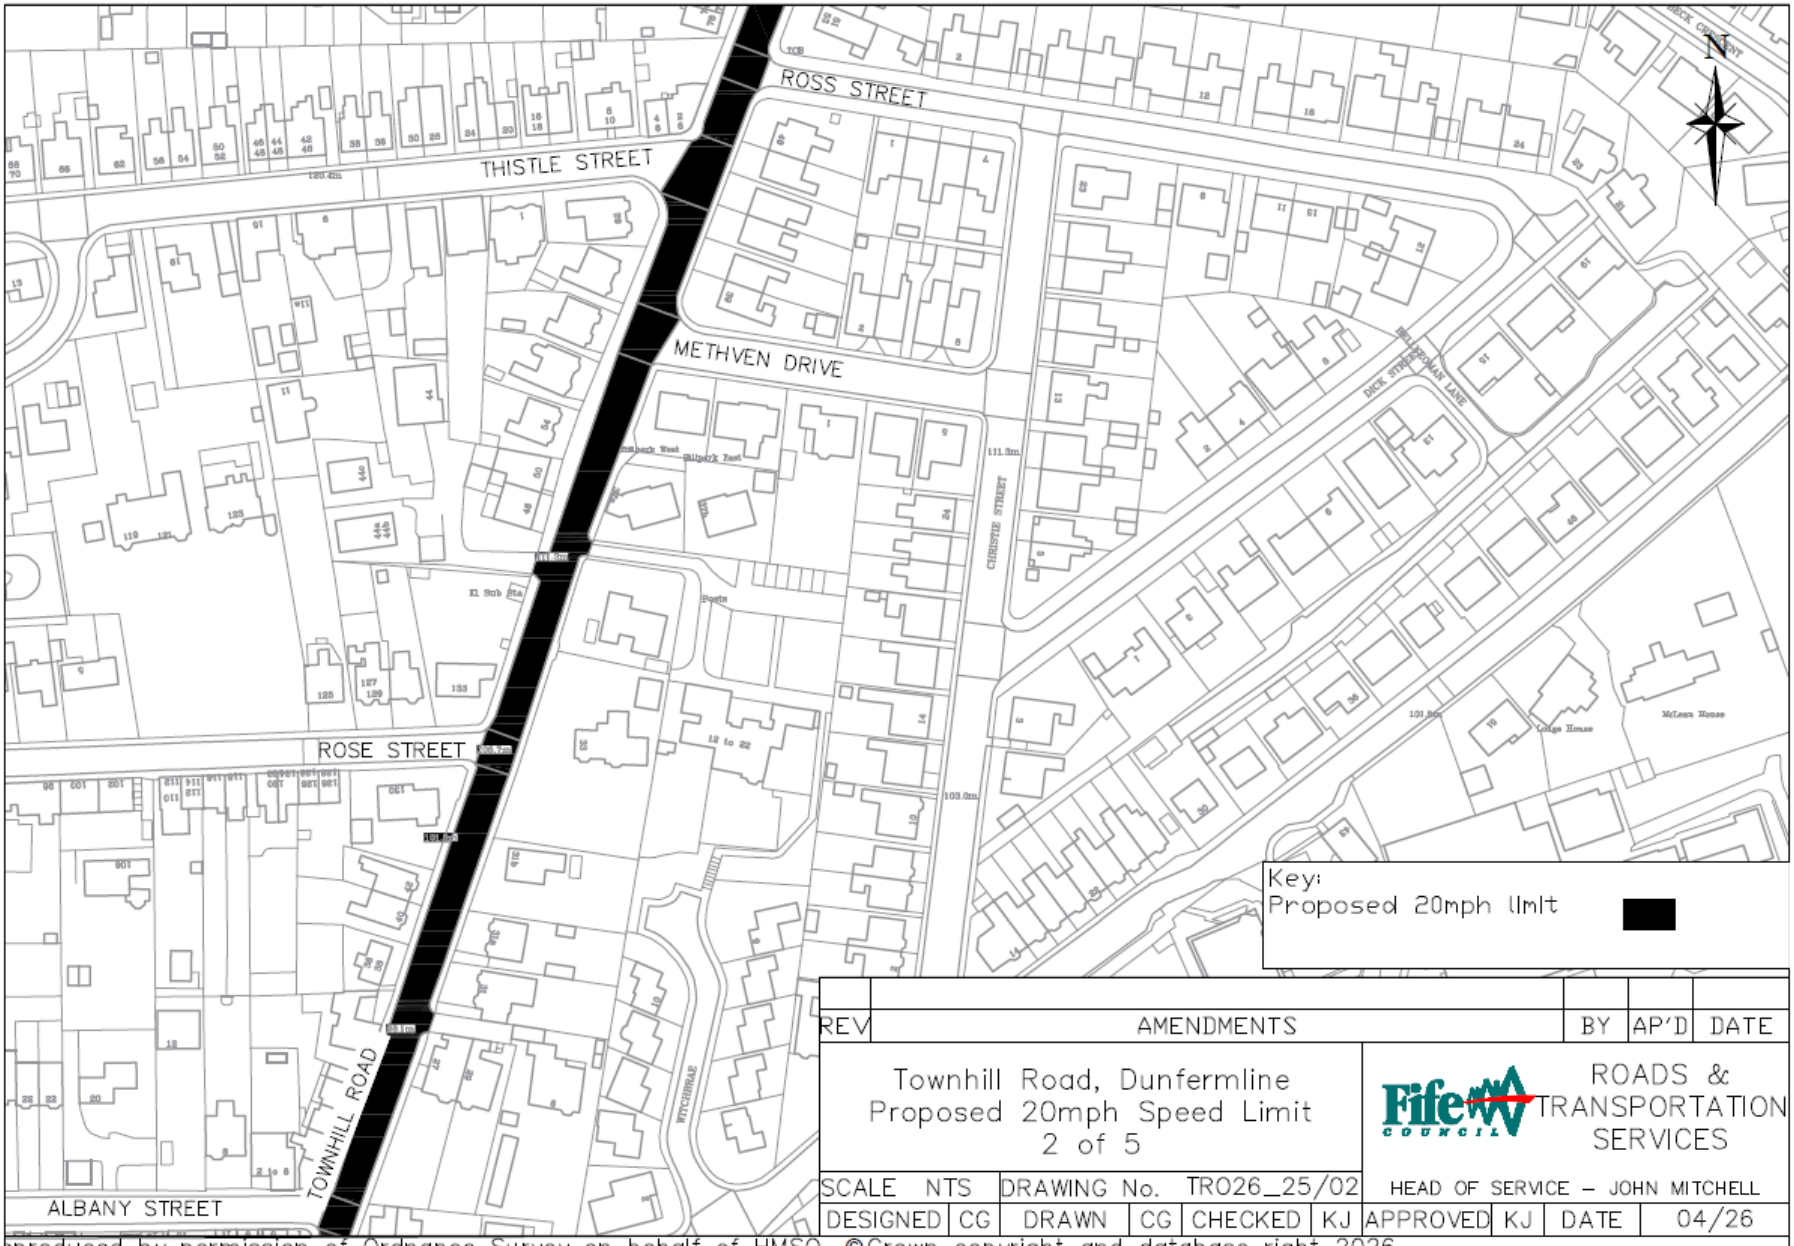

REV	AMENDMENTS	BY	AP'D	DATE

Townhill Road, Dunfermline
Proposed 20mph Speed Limit
2 of 5

ROADS & TRANSPORTATION SERVICES

HEAD OF SERVICE – JOHN MITCHELL

SCALE	NTS	DRAWING No.	TRO26_25/02						
DESIGNED	CG	DRAWN	CG	CHECKED	KJ	APPROVED	KJ	DATE	04/26

eproduced by permission of Ordnance Survey on behalf of HMSO. ©Crown copyright and database right 2026.



REV	AMENDMENTS	BY	AP'D	DATE

Townhill Road, Dunfermline
Proposed 20mph Speed Limit
3 of 5

ROADS & TRANSPORTATION SERVICES

HEAD OF SERVICE – JOHN MITCHELL

SCALE	NTS	DRAWING No.	TR026_25/03								
DESIGNED	CG	DRAWN	CG	CHECKED	KJ	APPROVED	KJ	DATE	04/26		

eproduced by permission of Ordnance Survey on behalf of HMSO. ©Crown copyright and database right 2026.




REV	AMENDMENTS	BY	AP'D	DATE

Townhill Road, Dunfermline
Proposed 20mph Speed Limit
4 of 5

Fife Council
ROADS & TRANSPORTATION SERVICES
HEAD OF SERVICE – JOHN MITCHELL

SCALE	NTS	DRAWING No.	TRO26_25/04						
DESIGNED	CG	DRAWN	CG	CHECKED	KJ	APPROVED	KJ	DATE	04/26

eproduced by permission of Ordnance Survey on behalf of HMSO. ©Crown copyright and database right 2026.

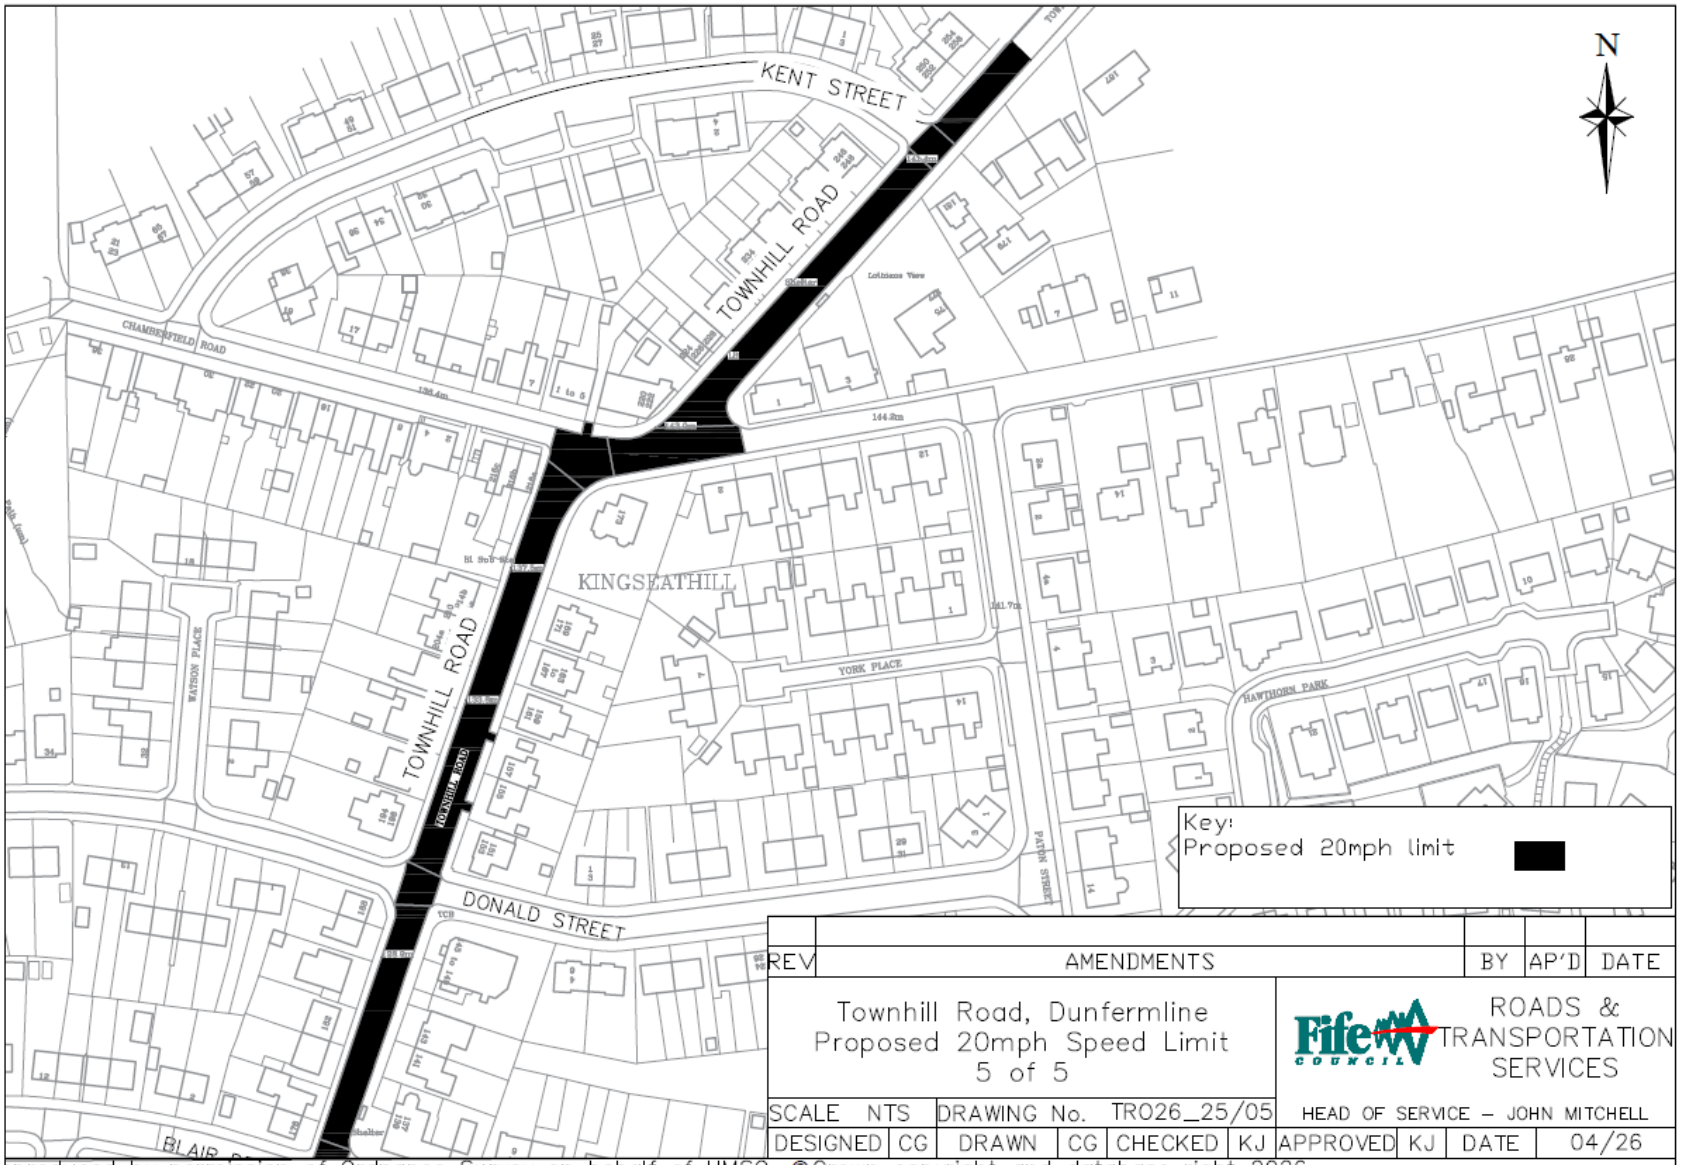

REV	AMENDMENTS	BY	AP'D	DATE

Townhill Road, Dunfermline
Proposed 20mph Speed Limit
5 of 5

Fife Council
ROADS & TRANSPORTATION SERVICES
HEAD OF SERVICE – JOHN MITCHELL

SCALE	NTS	DRAWING No.	TRO26_25/05								
DESIGNED	CG	DRAWN	CG	CHECKED	KJ	APPROVED	KJ	DATE	04/26		

eproduced by permission of Ordnance Survey on behalf of HMSO. ©Crown copyright and database right 2026.