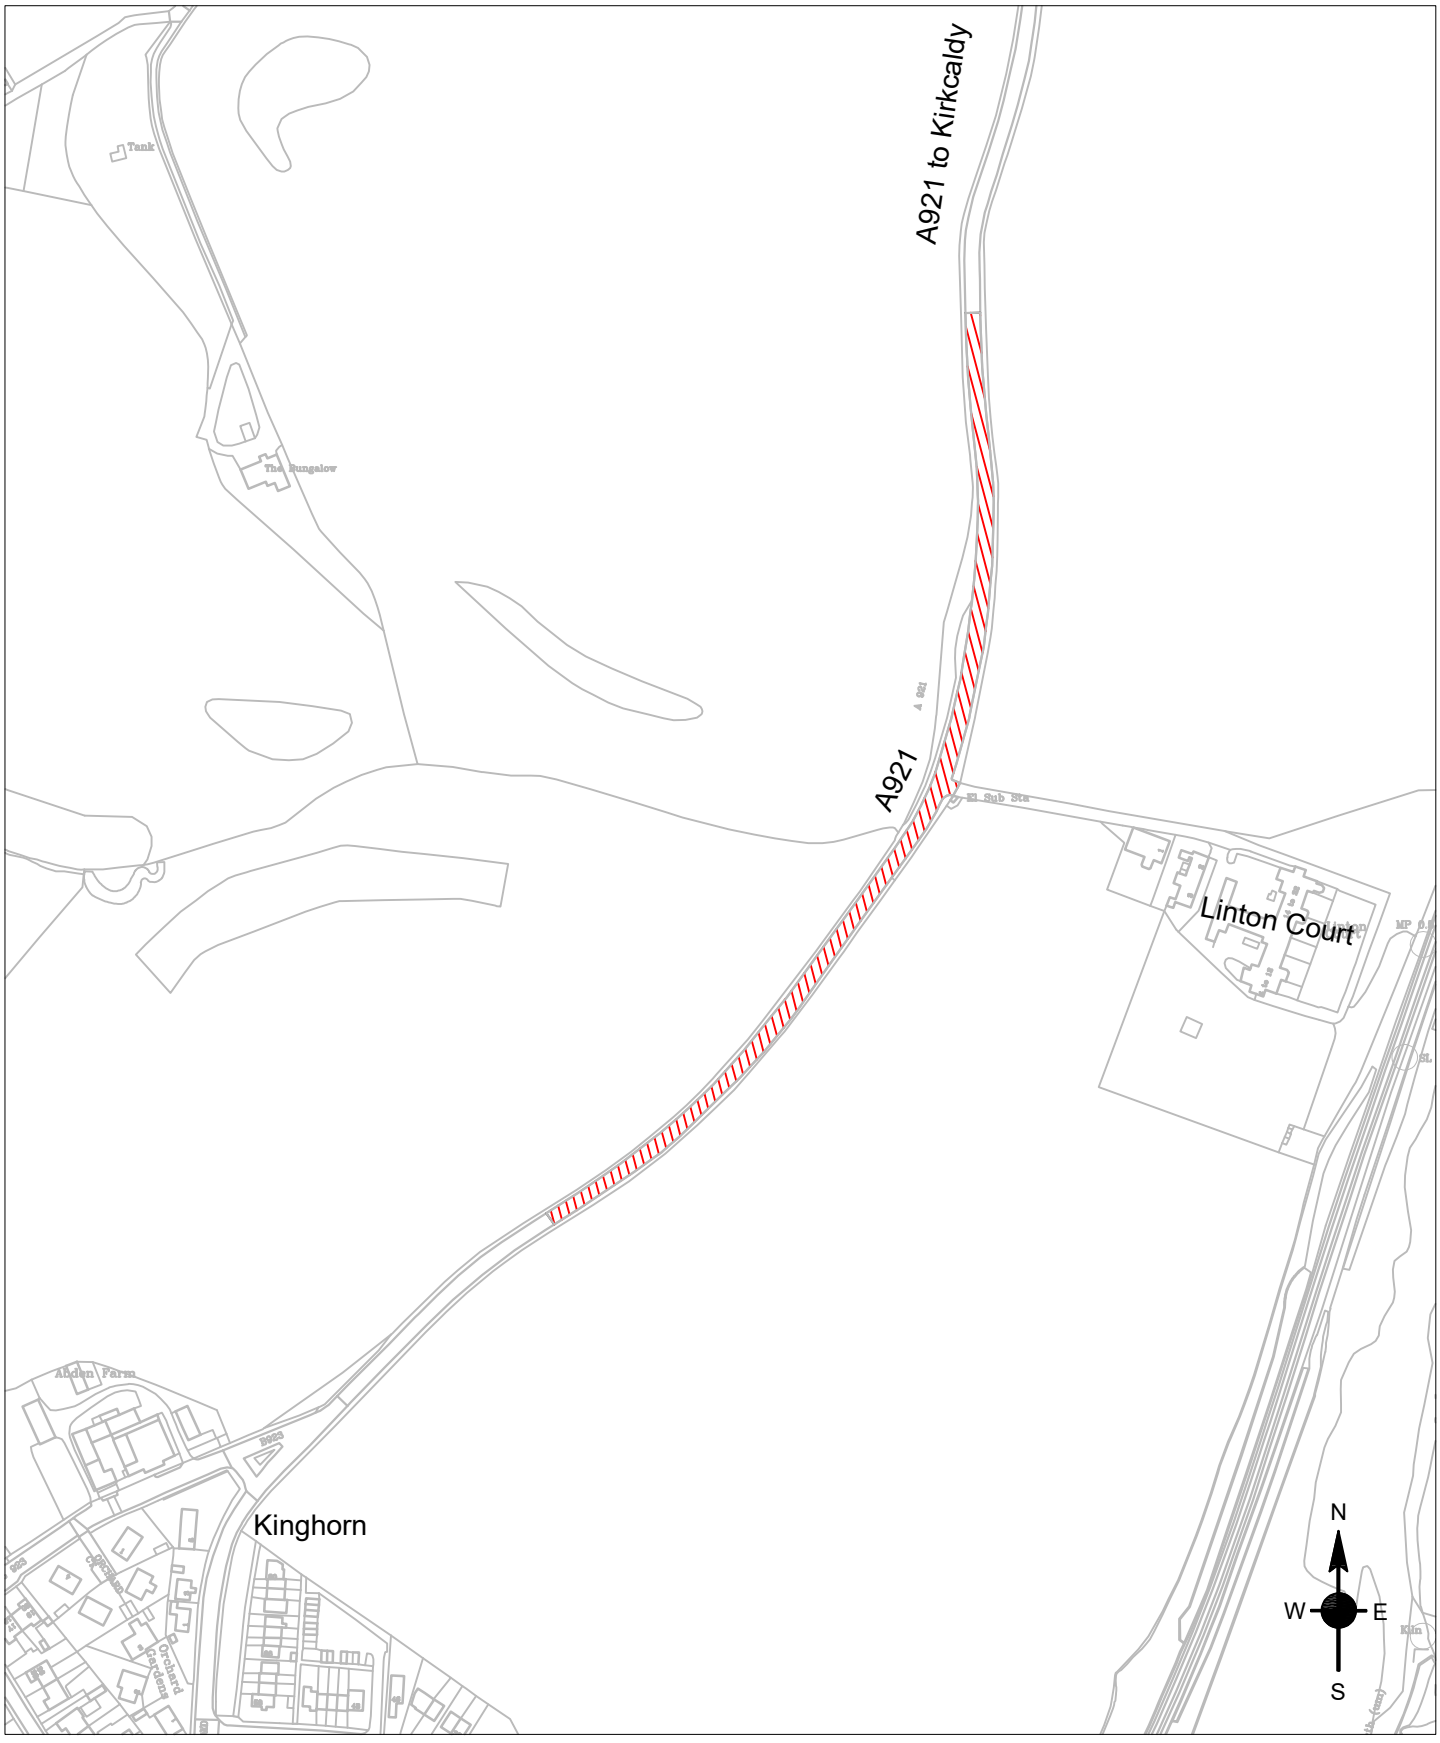


Reproduced by permission of Ordnance Survey on behalf of HSMO.© Crown copyright and database right 2026.All rights reserved.Ordnance Survey Licence number 100023385.

REF	AMENDMENTS	BY	APP'D	DATE

DESIGNED		DRAWN		CHECKED		APPROVED		DATE
								Jan 2026

Fife Council

ROADS & TRANSPORTATION SERVICES

HEAD OF SERVICE - JOHN MITCHELL

ARP Carriageway Scheme Location Plan

A921 Rural (at Linton Court)

SCALE N.T.S A4 DRAWING No. ARP/01425