


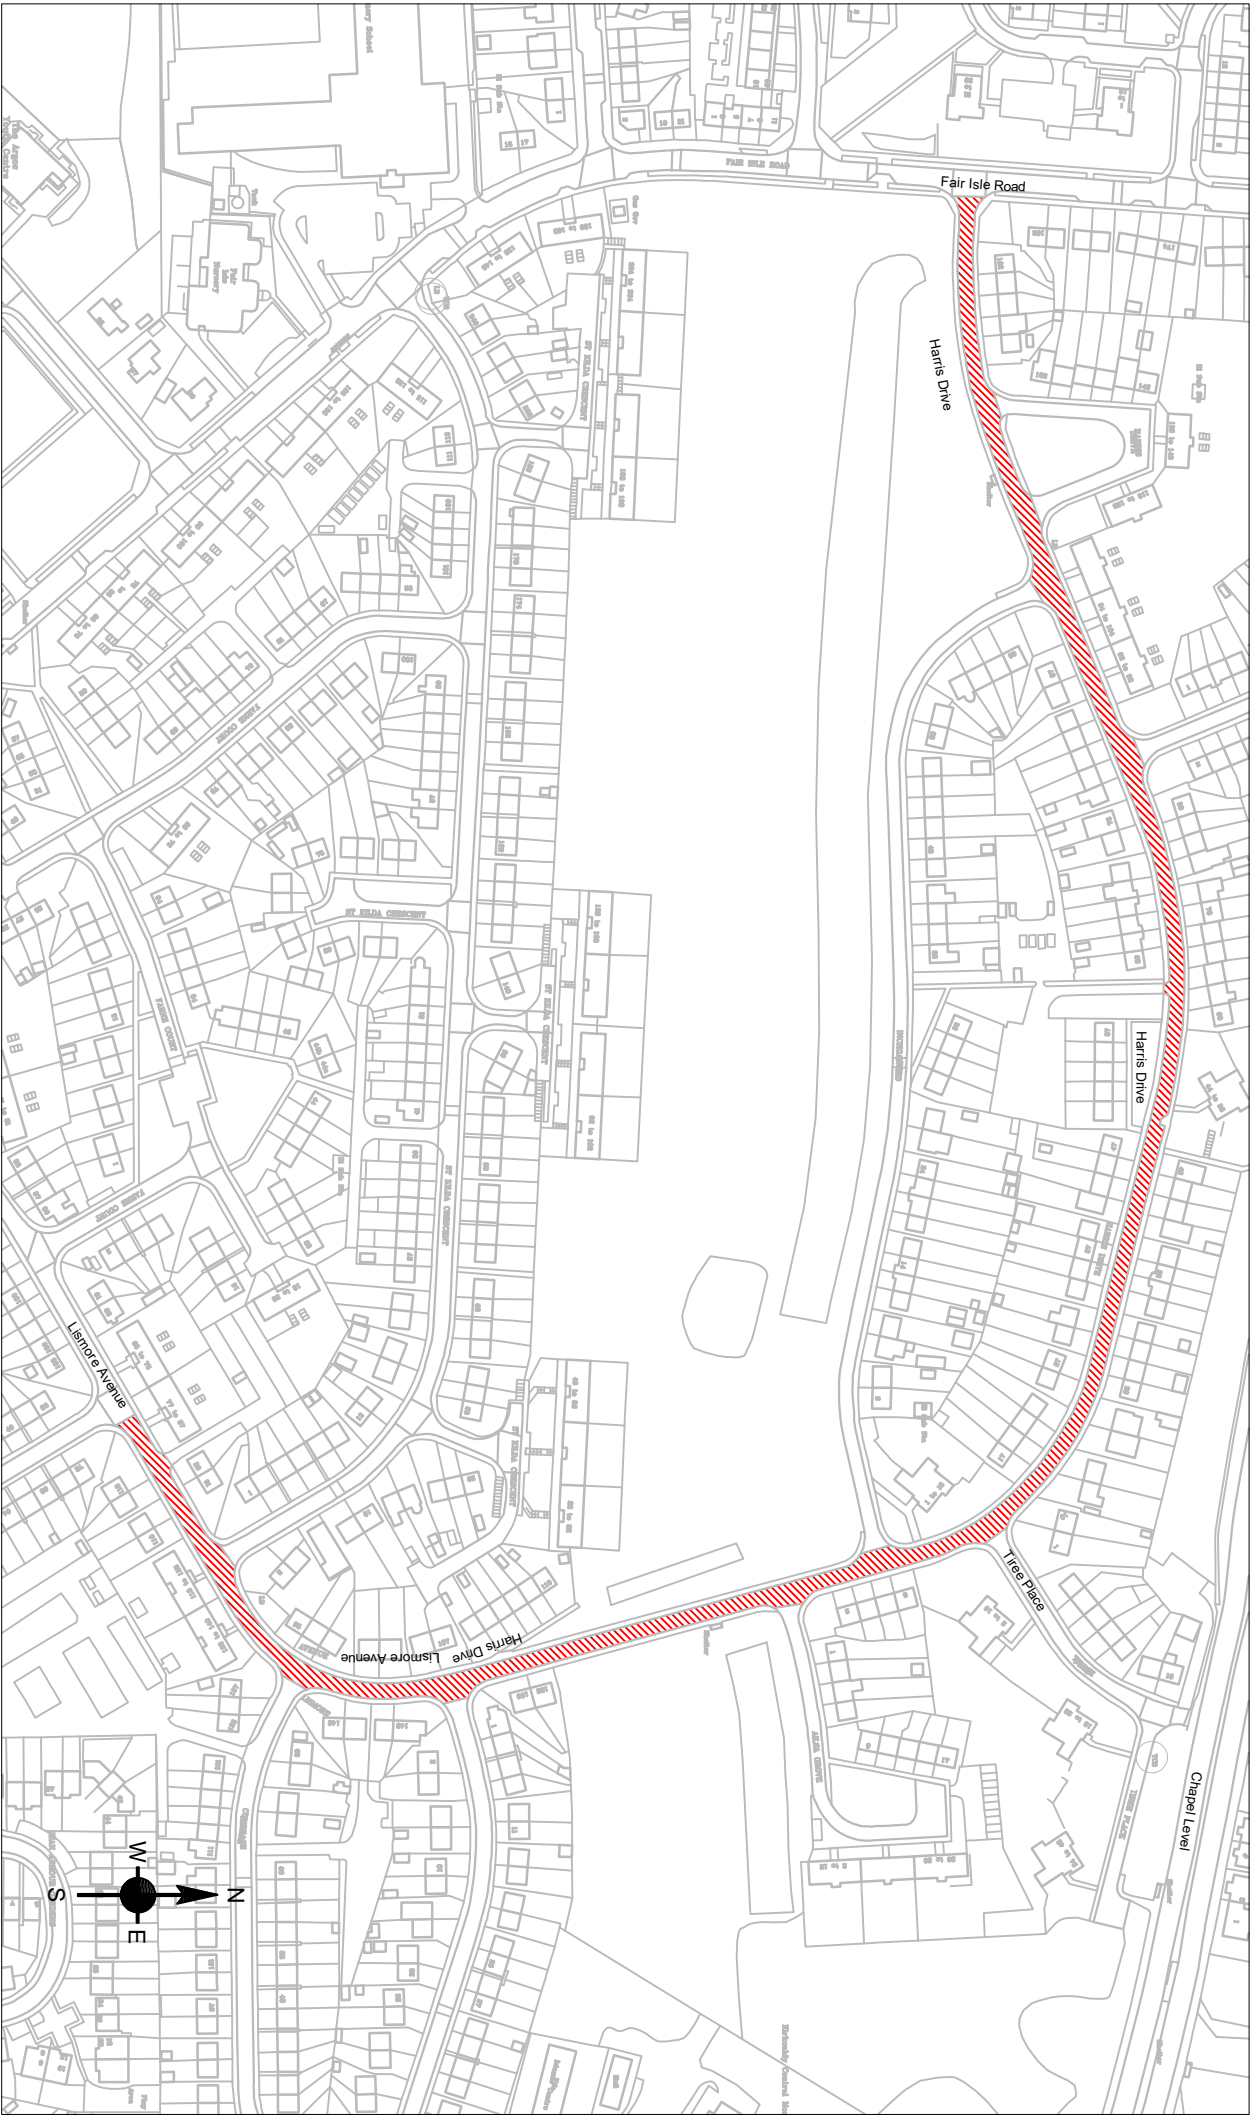

Reproduced by permission of Ordnance Survey on behalf of HMSO. © Crown copyright and database right 2026. All rights reserved. Ordnance Survey Licence number 100023385.

DESIGNED	REF	AMENDMENT	BY	APPROVAL DATE
DRAWN				
CHECKED				
APPROVED				
DATE				
June 2026				



ROADS & TRANSPORTATION SERVICES

HEAD OF SERVICE: JOYNTWICKEL

ARP Carriageway Scheme Location Plan

Harris Drive Kirkcaldy

SCALE NTS A4 DRAWING No. ARP/D1430