

Temporary No Waiting at any time

WHERE ? Nicol Street, Kirkcaldy

From outside property no. 50 to outside property no. 60 –
South Side

Ava Street, Kirkcaldy

From its junction with Nicol Street to its junction with
Asquith Street – Both Sides


WHEN ? Daily between 9.30am and 3.30pm from Monday 26th October
2026 to Wednesday 28th October 2026.

WHY ? To allow ducting works to be carried out in safety.

WHO ? Sunbelt Rentals are responsible for these works and can be
contacted as follows:

Project Engineer: 03700 500 792



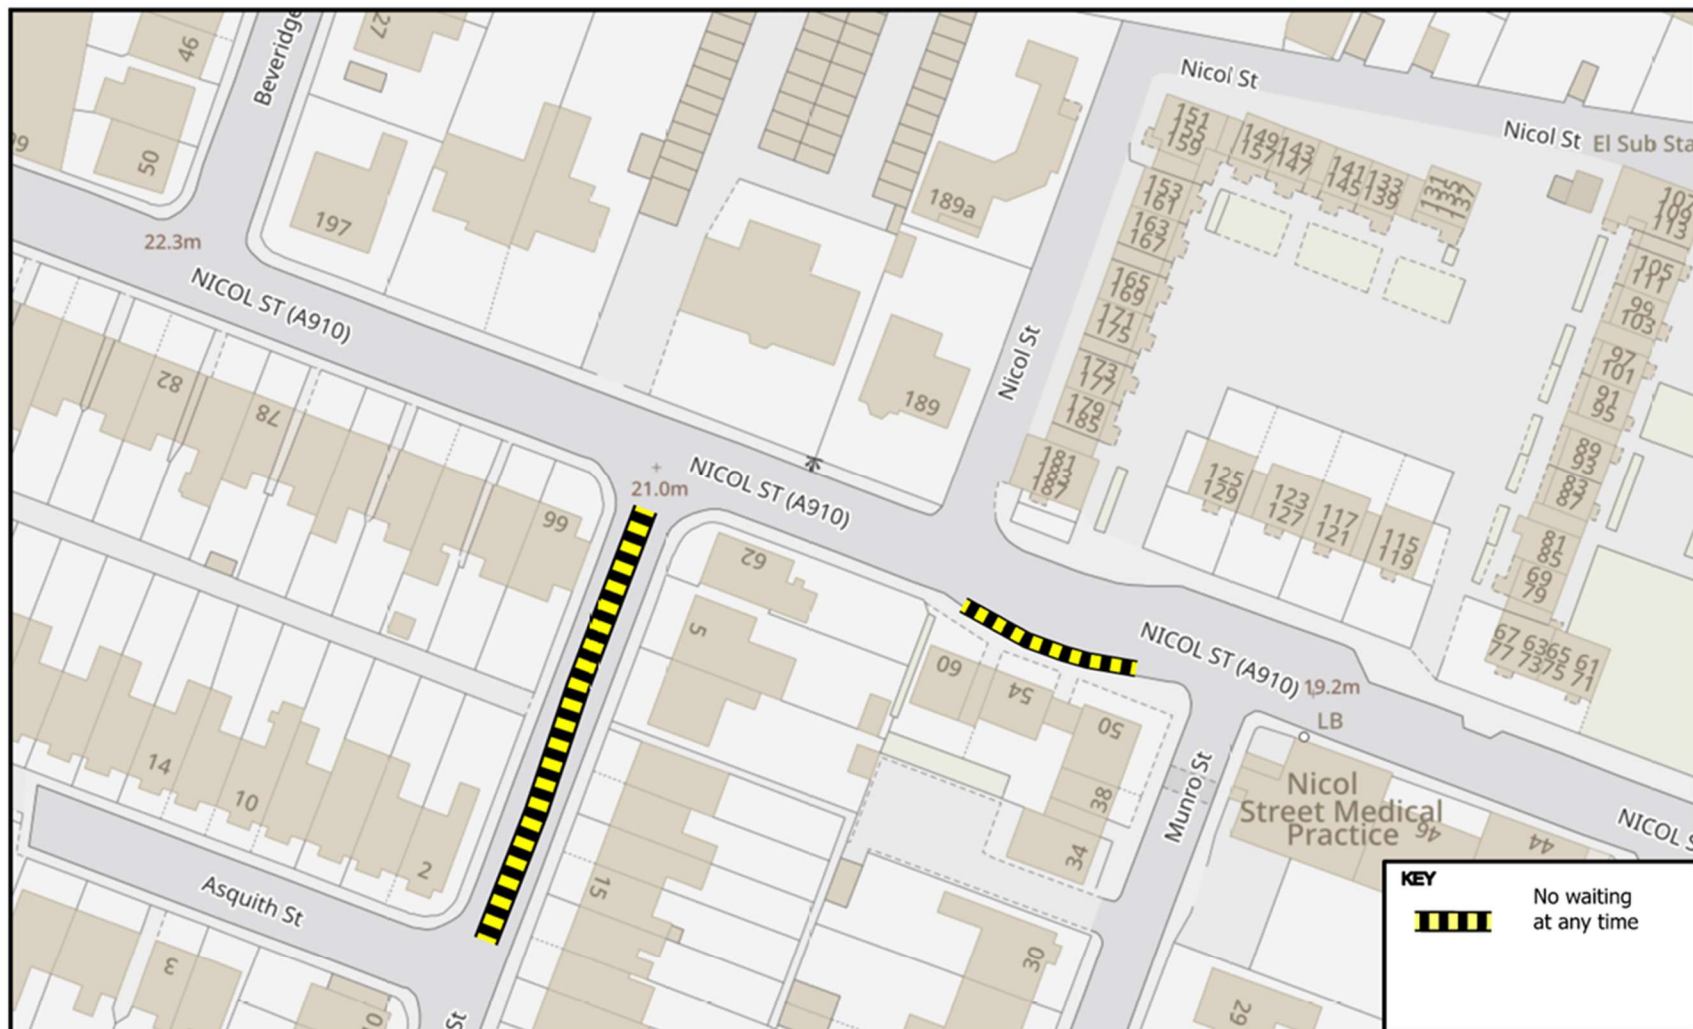

KEY

 No waiting at any time

© Crown copyright and database rights 2026.
Ordnance Survey 100023385
Aerial Photography © copyright Getmapping.

N

Scale: 1:800

A910 Nicol Street, Kirkcaldy

Prepared By: NDD
Service: Roads & Transportation

Fife
COUNCIL