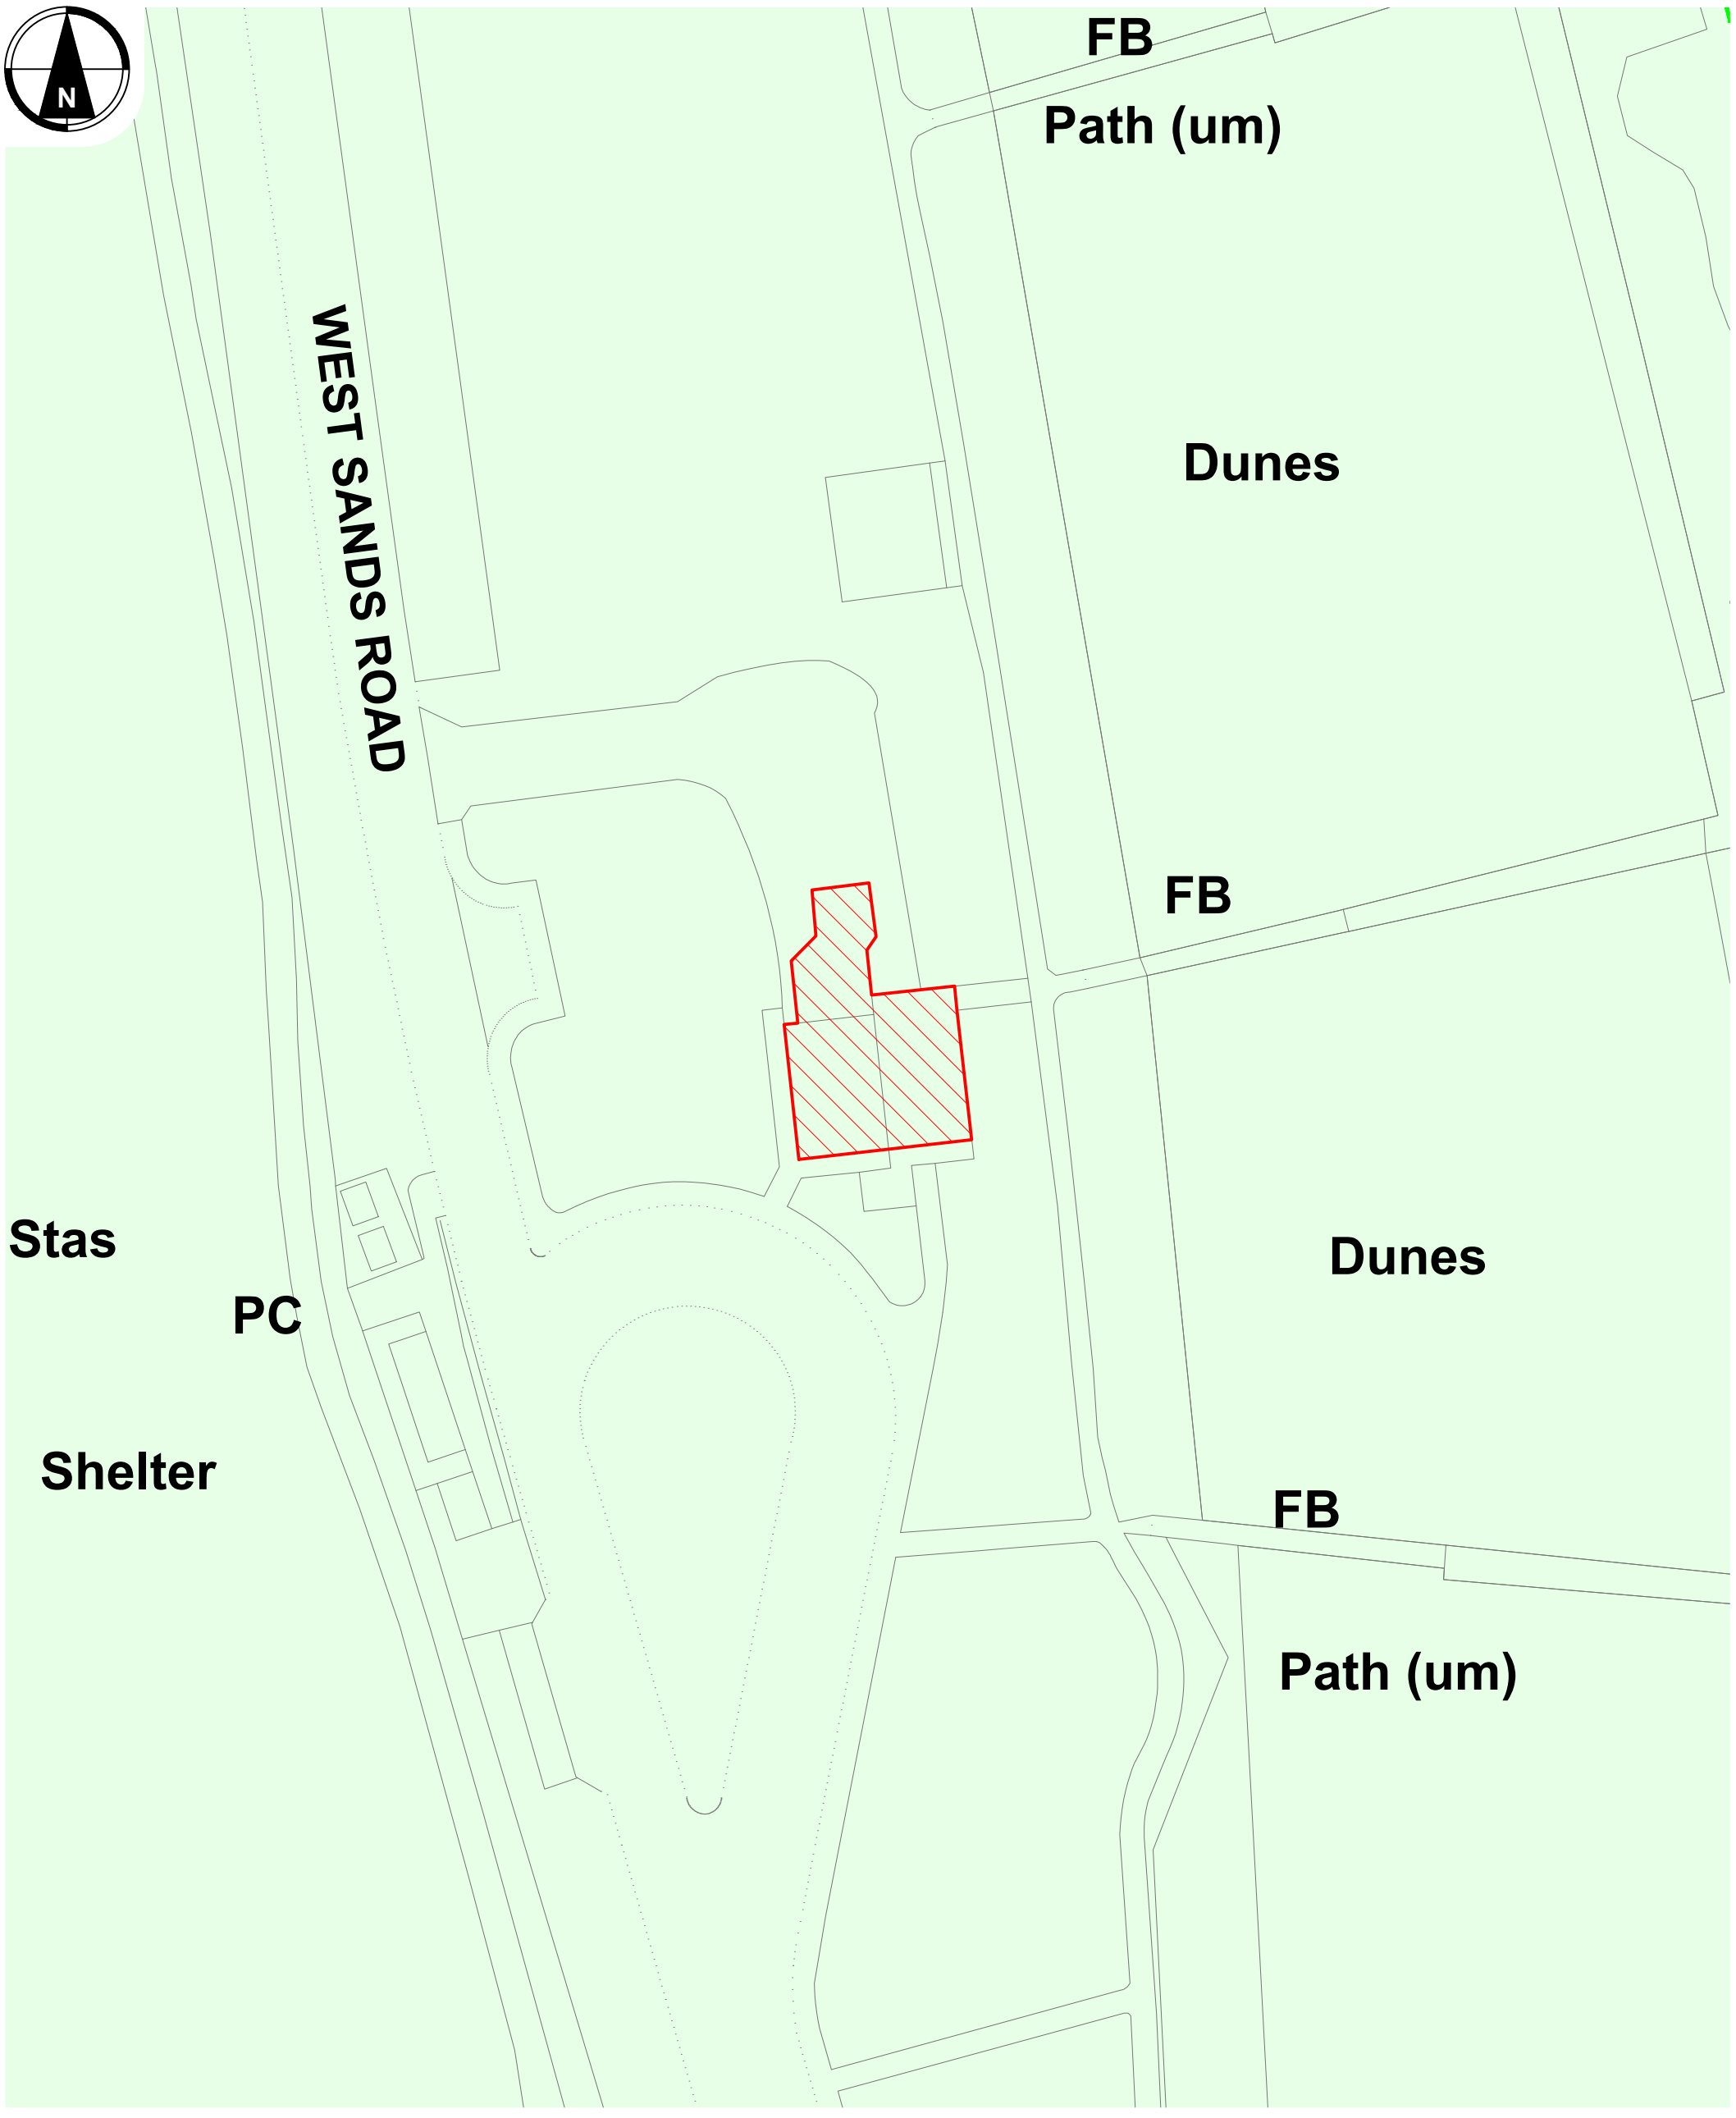

5 - West Sands Refreshment Kiosk (West Sands Car Park)

Dwg no	**E26SA004 G**
Title	**St Andrews Links Order** **St Andrews Links** **St Andrews**
Scale	**1:500 @ A3**
Date	**05/11/2026**
Tech	**BH**

Rev no	*Date*	*Tech*
N/A		

This map is based upon Ordnance Survey material with the permission of Ordnance Survey on behalf of the Controller of His Majesty's Stationery Office (c) Crown copyright. Unauthorised reproduction infringes Crown copyright and may lead to prosecution or civil proceedings. Fife Council AC0000818298 (2024).

Fife COUNCIL

Property Services - Estates