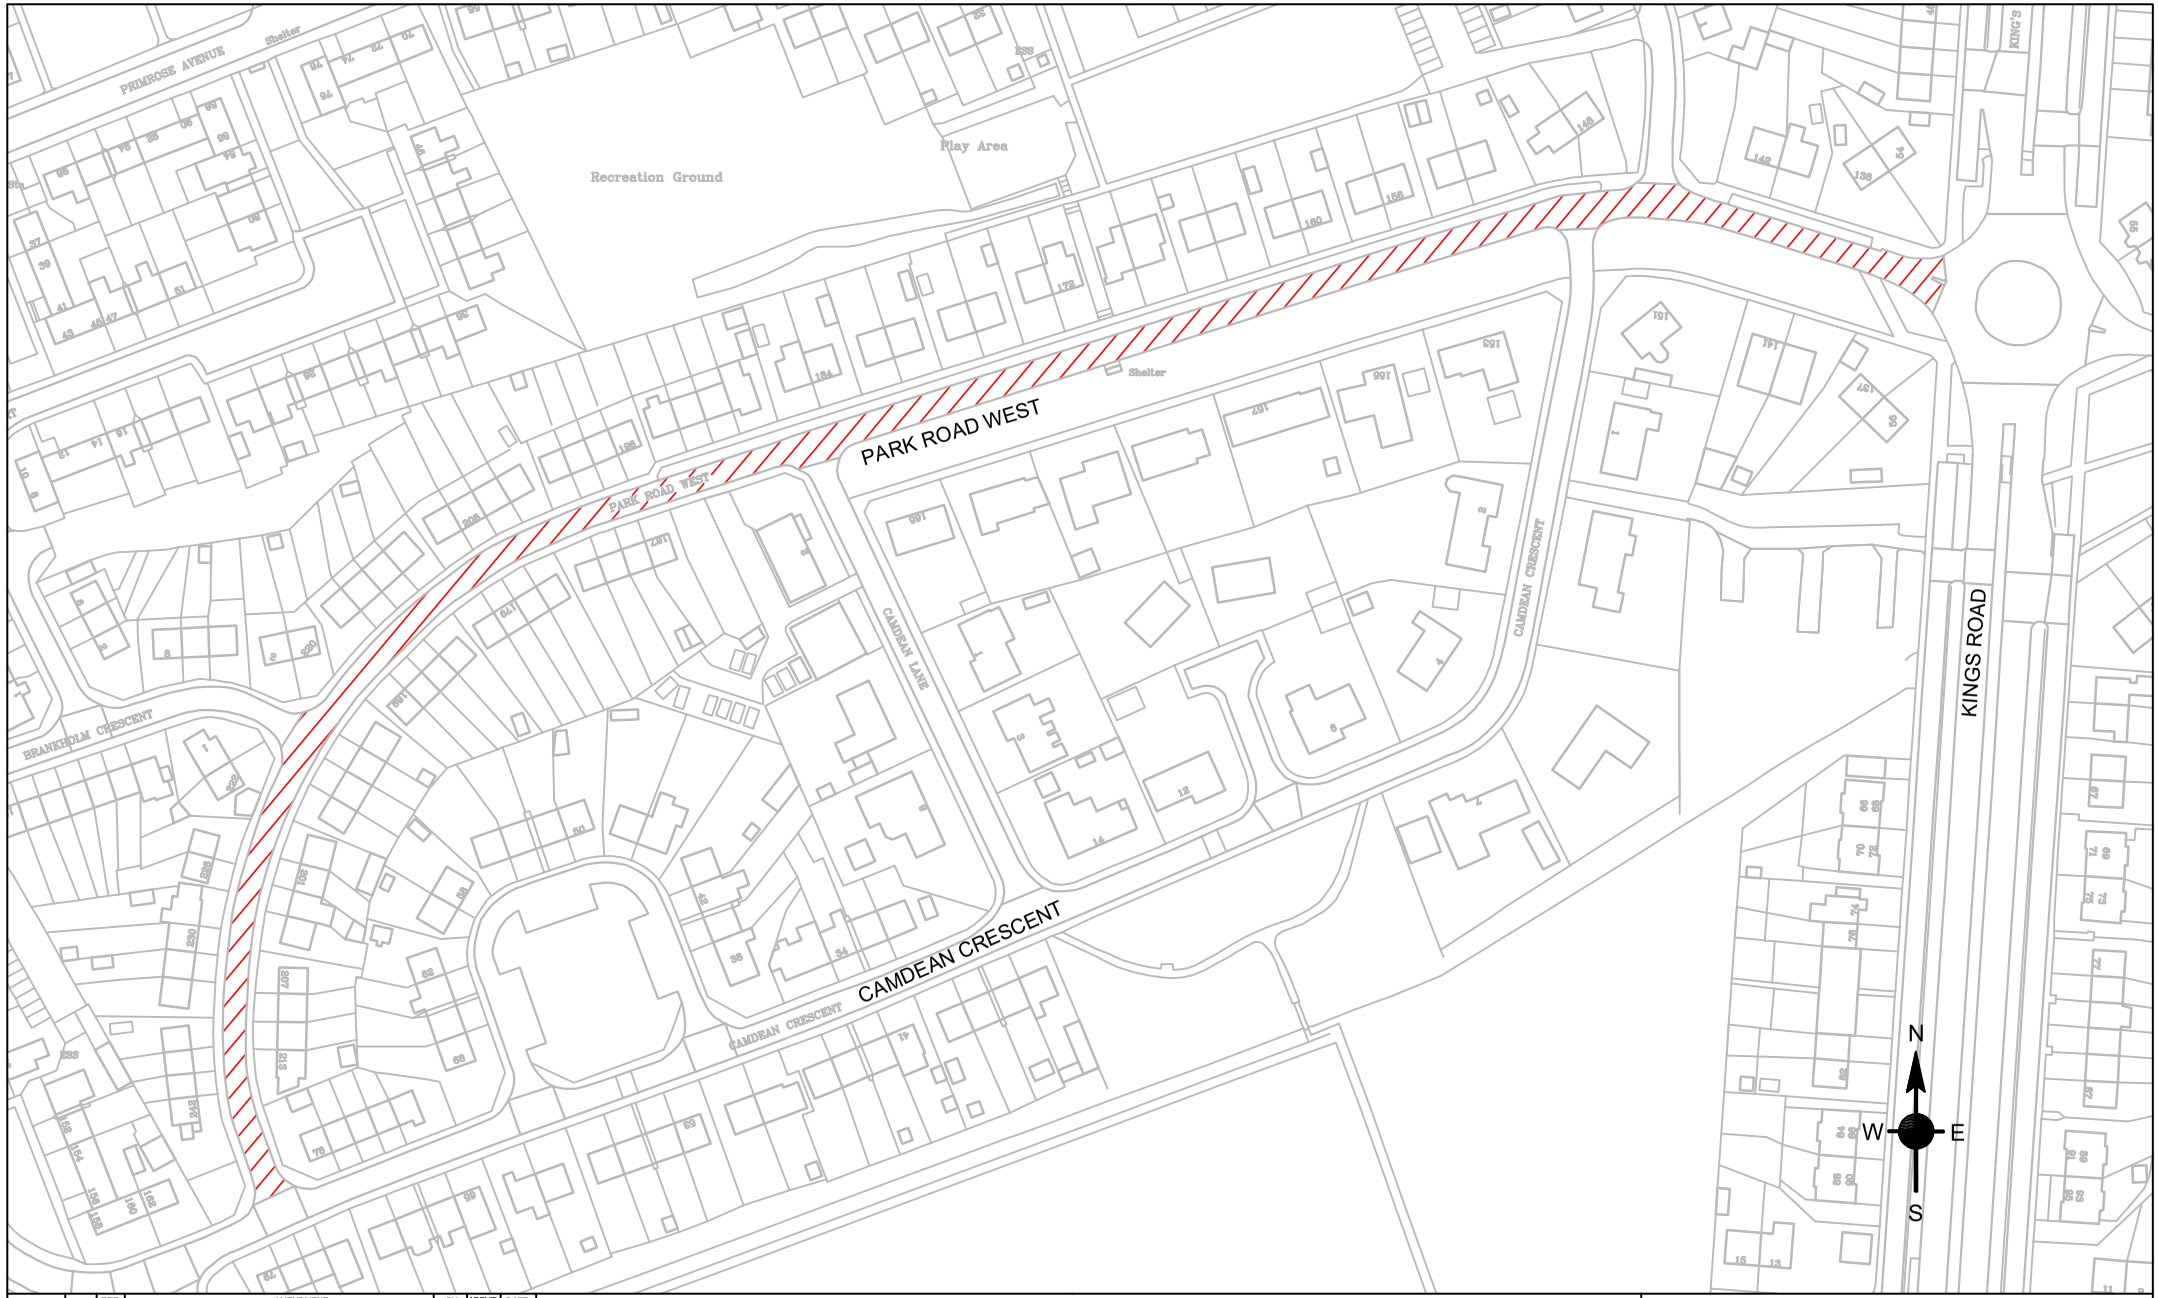

DESIGNED	REF	AMENDMENT	BY	APPV'D	DATE
DRAWN					
CHECKED					
APPROVED					
DATE Jan 2026					

Reproduced by permission of Ordnance Survey on behalf of HSMO.© Crown copyright and database right 2026.All rights reserved.Ordnance Survey Licence number 100023385.

LEGEND:

1:

2:

3:

Fife Council

ROADS & TRANSPORTATION SERVICES

HEAD OF SERVICE- JOHN MITCHELL

ARP Carriageway Scheme Location Plan

Park Road West Rosyth

SCALE NTS A4 DRAWING No. ARP/01413