DRAWING No.

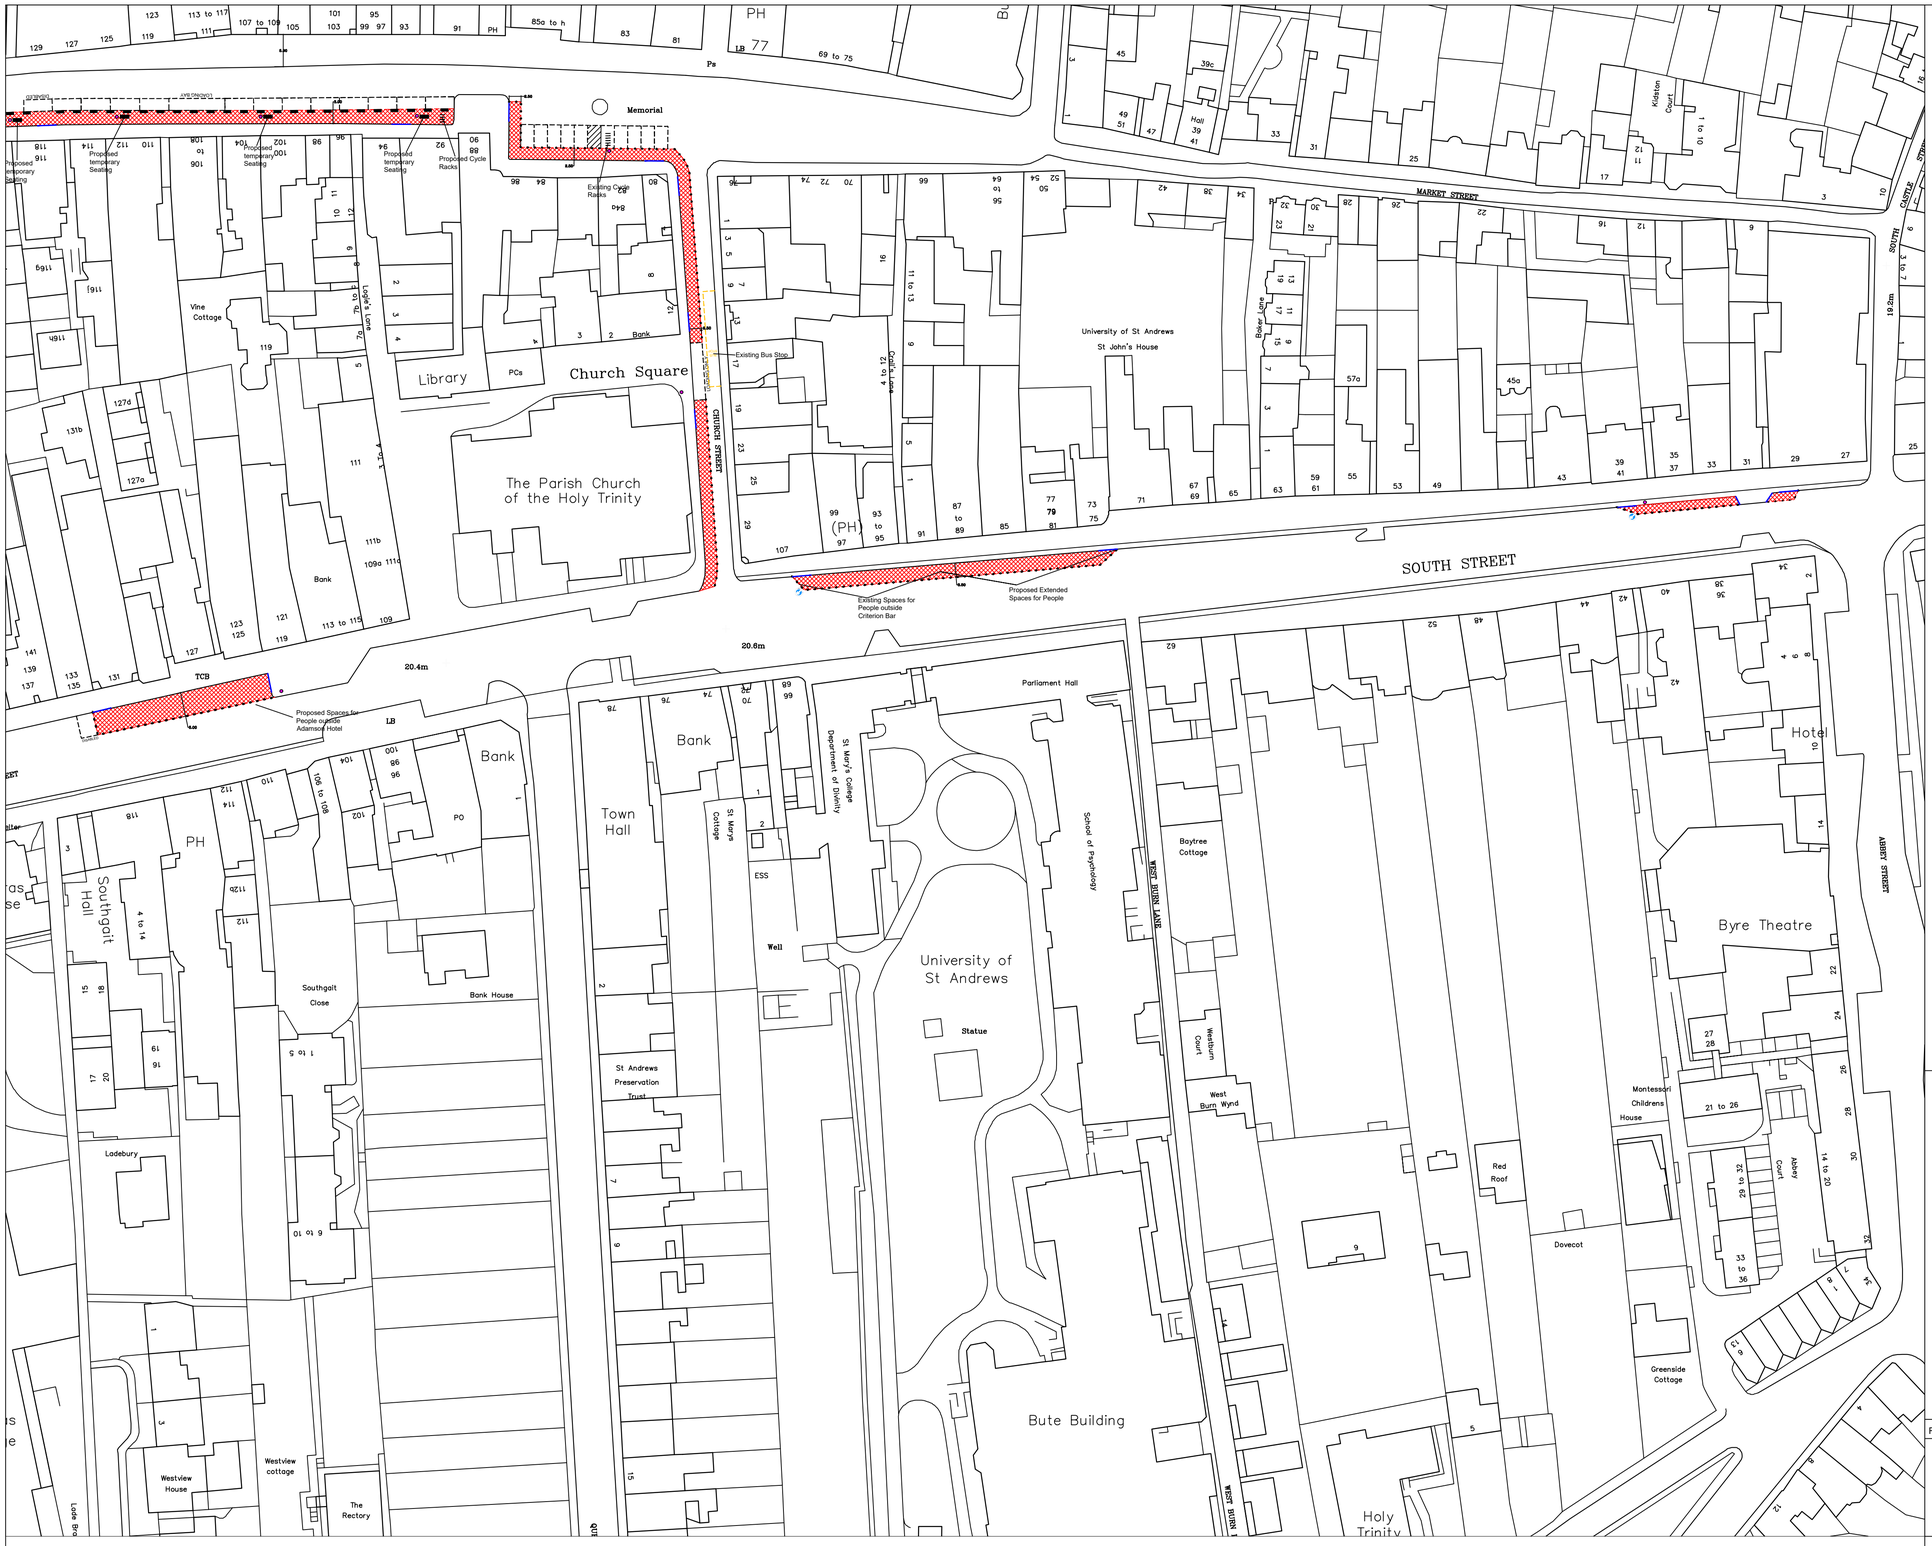


Spaces for People:
Extended area into carriageway to allow for social distancing.

Area to take up existing on street parking bays.

Area outside Criterion Bar will require the loss of an additional 14 bays.

Area outside The Adamson will require the loss of 10 bays.

Area outside Jannettas will require the loss of 4 parking bays.

Bollards/barrier to be used as segregation between pedestrians and vehicles at 1.5m gap.

Ramps for Wheel Chair Access

Proposed additional Bin

| REV | AMENDMENTS | BY | APP'VD | DATE |
|---|---|---|---|---|

Fife Council

ASSETS, TRANSPORTATION & ENVIRONMENT

HEAD OF SERVICE - Ken Gourlay

TITLE:
SOUTH STREET
SPACES FOR PEOPLE

| DRAFT | | TENDER | | CONSTRUCTION | | AS BUILT | |
|---|---|---|---|---|---|---|---|
| DESIGNED | MB | DRAWN | MB | CHECKED | | APPROVED | |
| DATE: 20/08/20 | | SCALE: NTS @ A | | DRAWING No.: 01/P60094/100/004 A | | | |

Reproduced by permission of Ordnance Survey on behalf of HMSO. © Crown copyright and database right [ 2015 ]. All rights reserved. Ordnance Survey Licence number 100023385.