DRAWING No.

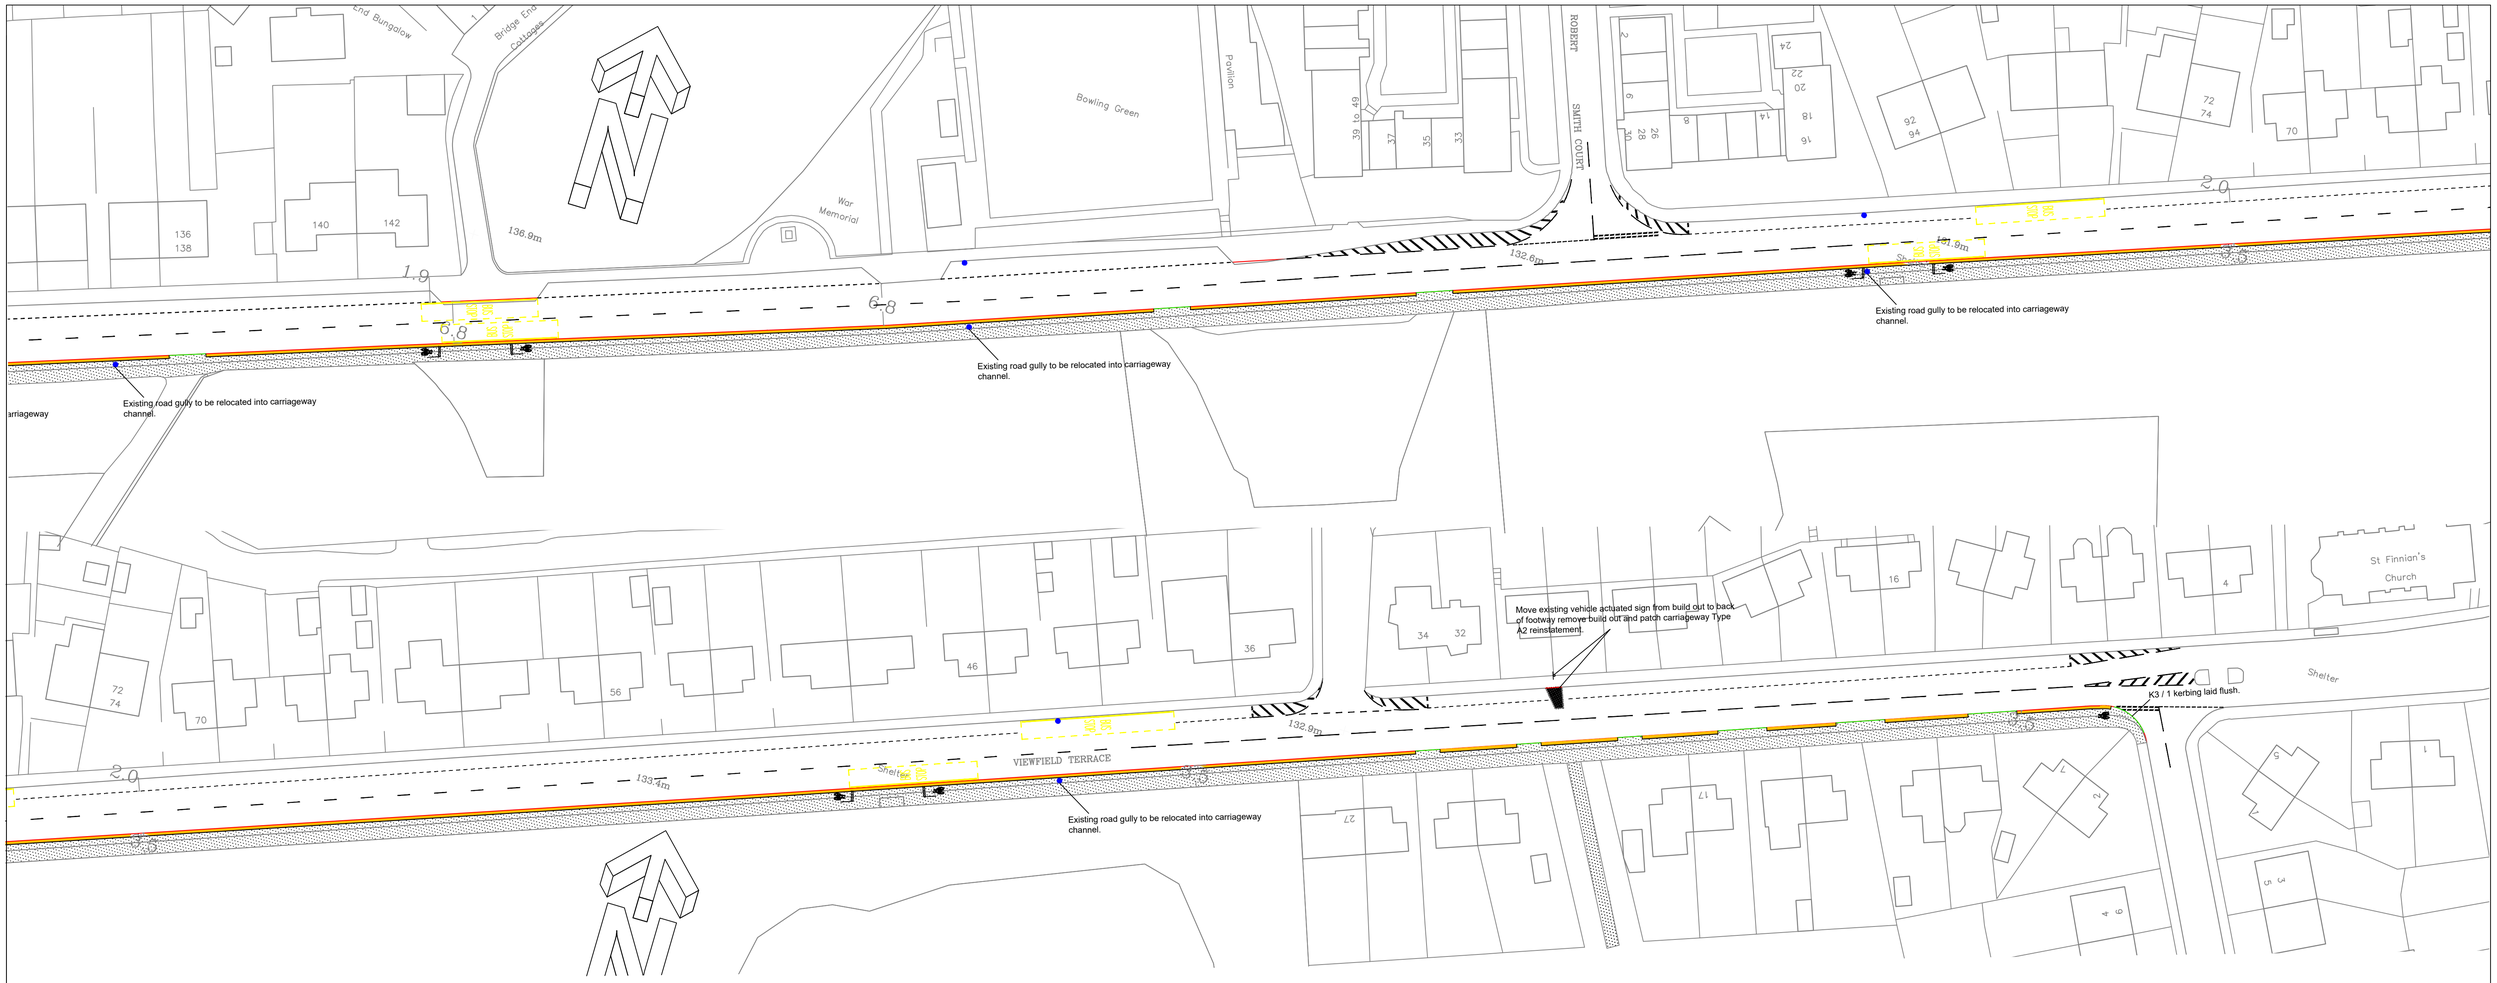

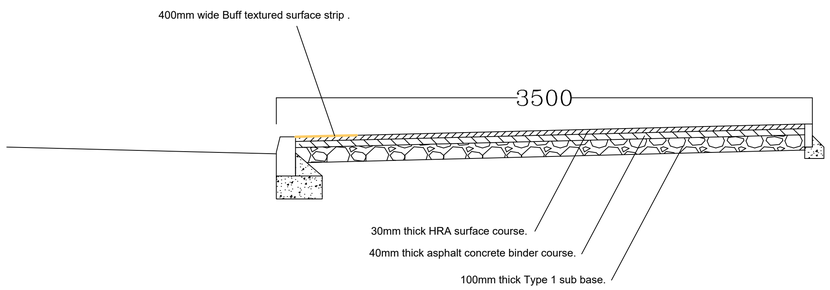

Reproduced by permission of Ordnance Survey on behalf of HMSO. © Crown copyright and database right [2011]. All rights reserved. Ordnance Survey Licence number 100023385.

REV	AMENDMENTS	BY	APPROVED	DATE
Rev A	Road marking changed			

DESIGNED	WMcN	DRAWN	WMcN	CHECKED		APPROVED		DATE
								JUNE 2021

Fife COUNCIL

TRANSPORTATION SERVICES

HEAD OF TRANSPORTATION SERVICES - Dr Bob McLellan

B981 Lumphinnans Road
Lochgelly to Cowdenbeath
Shared Use Footway

SCALE 1 : 500

DRAWING No. 01/P30021/002A