DRAWING No.

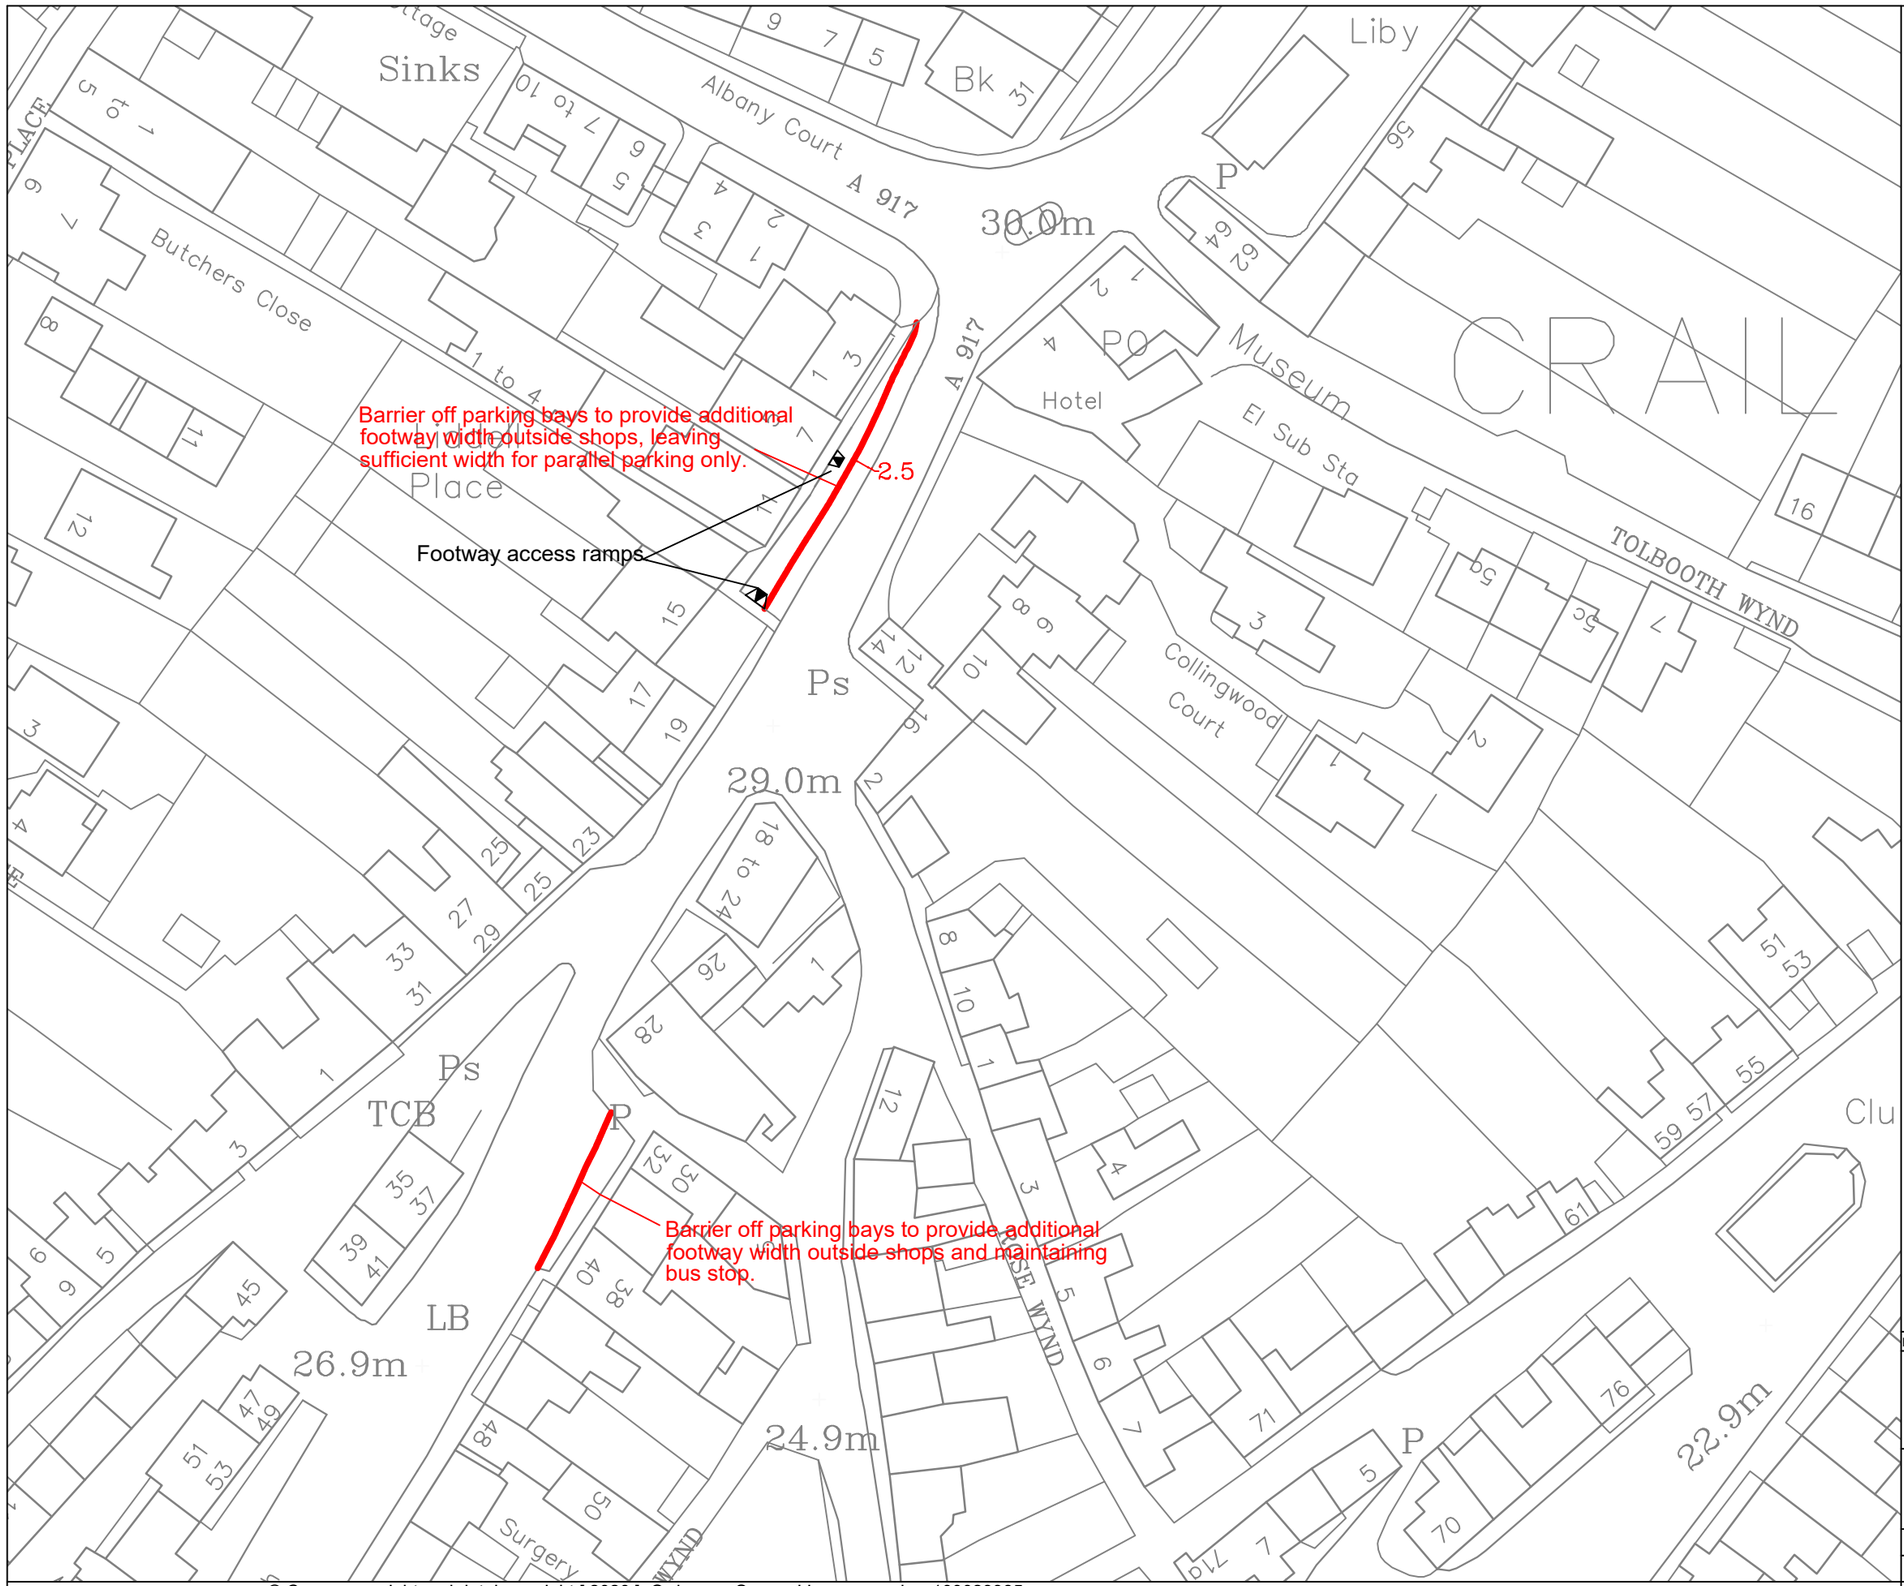

© Crown copyright and database right [2020]. Ordnance Survey Licence number 100023385.

REV	AMENDMENTS	BY	AP'VD	DATE

Fife COUNCIL

ASSETS, TRANSPORTATION & ENVIRONMENT

HEAD OF SERVICE - Ken Gourlay

TITLE:

Spaces for People
High Street, Crail

DRAFT		TENDER		C'STRUCTION		AS BUILT	
DESIGNED		DRAWN	WMcN	CHECKED		APPROVED	
DATE Aug 2020		SCALE N t S @ A		DRAWING No.			