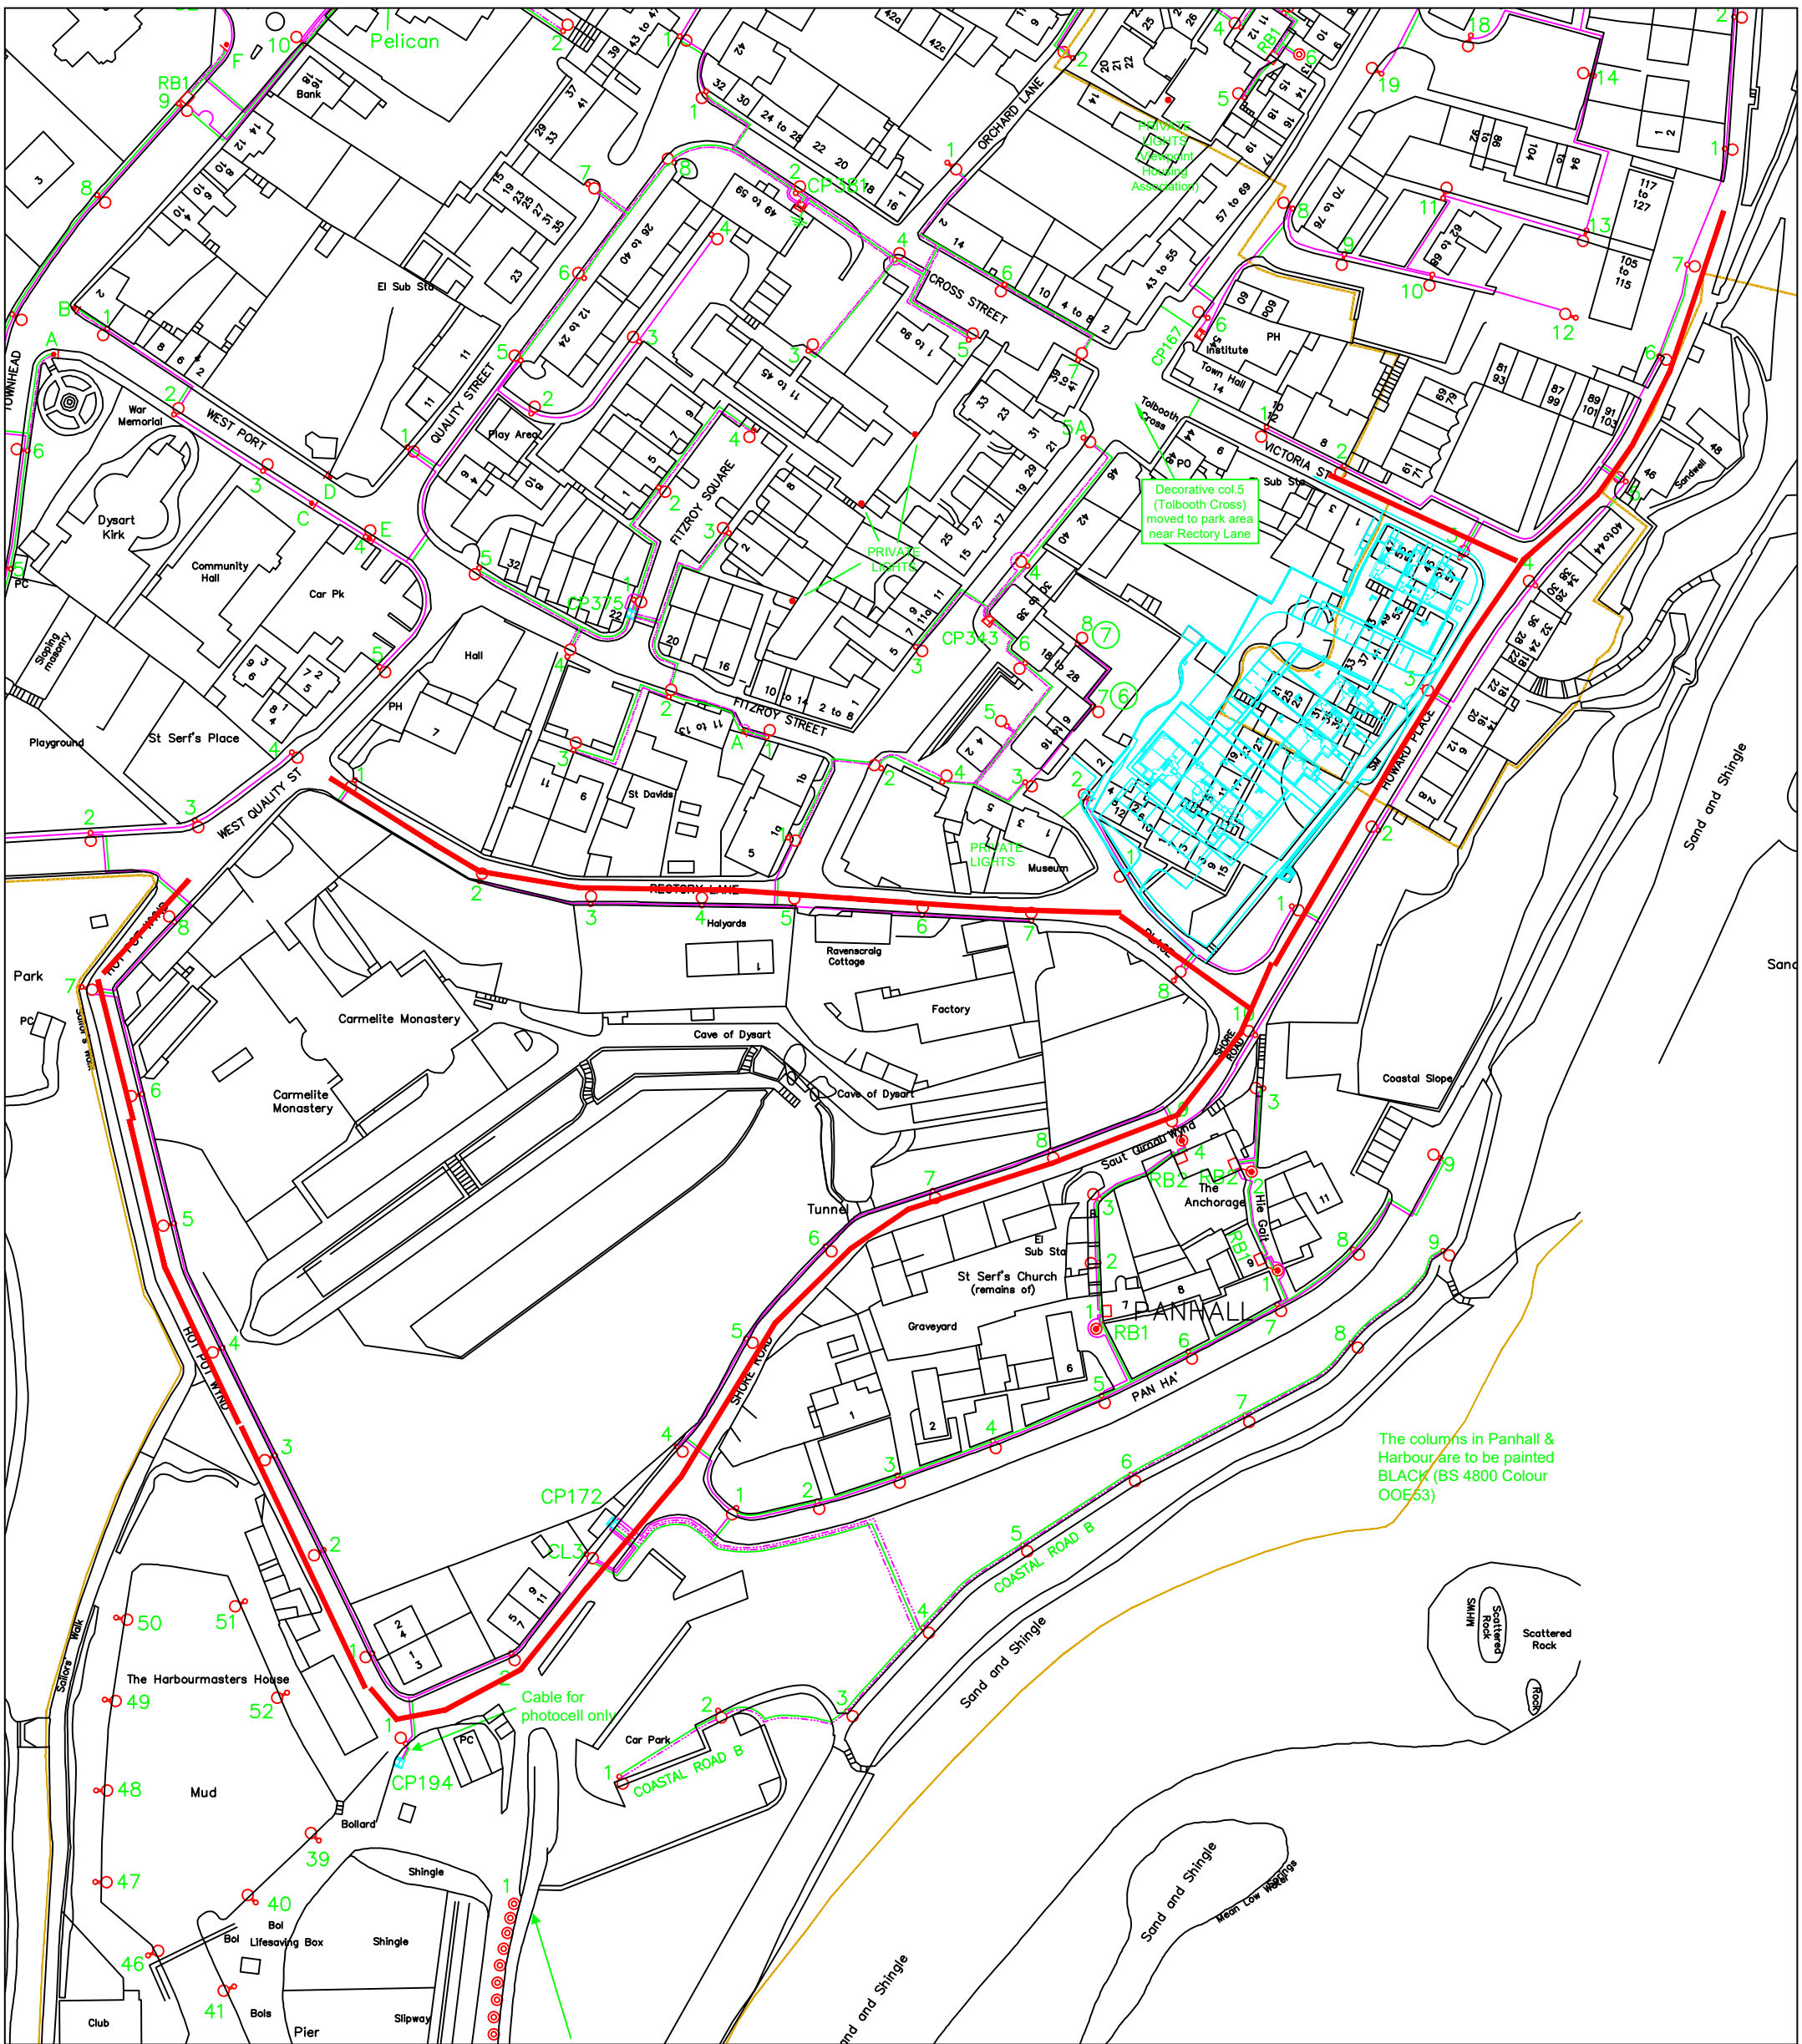

© Crown copyright and database right 2026. All rights reserved. Ordnance Survey Licence number AC0000818298

REF	AMENDMENTS	BY	APP'D	DATE

DESIGNED		DRAWN		CHECKED		APPROVED		DATE

HEAD OF SERVICE - John Mitchell

Fife COUNCIL

ROADS & TRANSPORTATION SERVICES

HEAD OF SERVICE - John Mitchell

STREET LIGHTING
Howard Place area - Dysart

SCALE: N.T.S. DRG. No. LOCATION PLAN