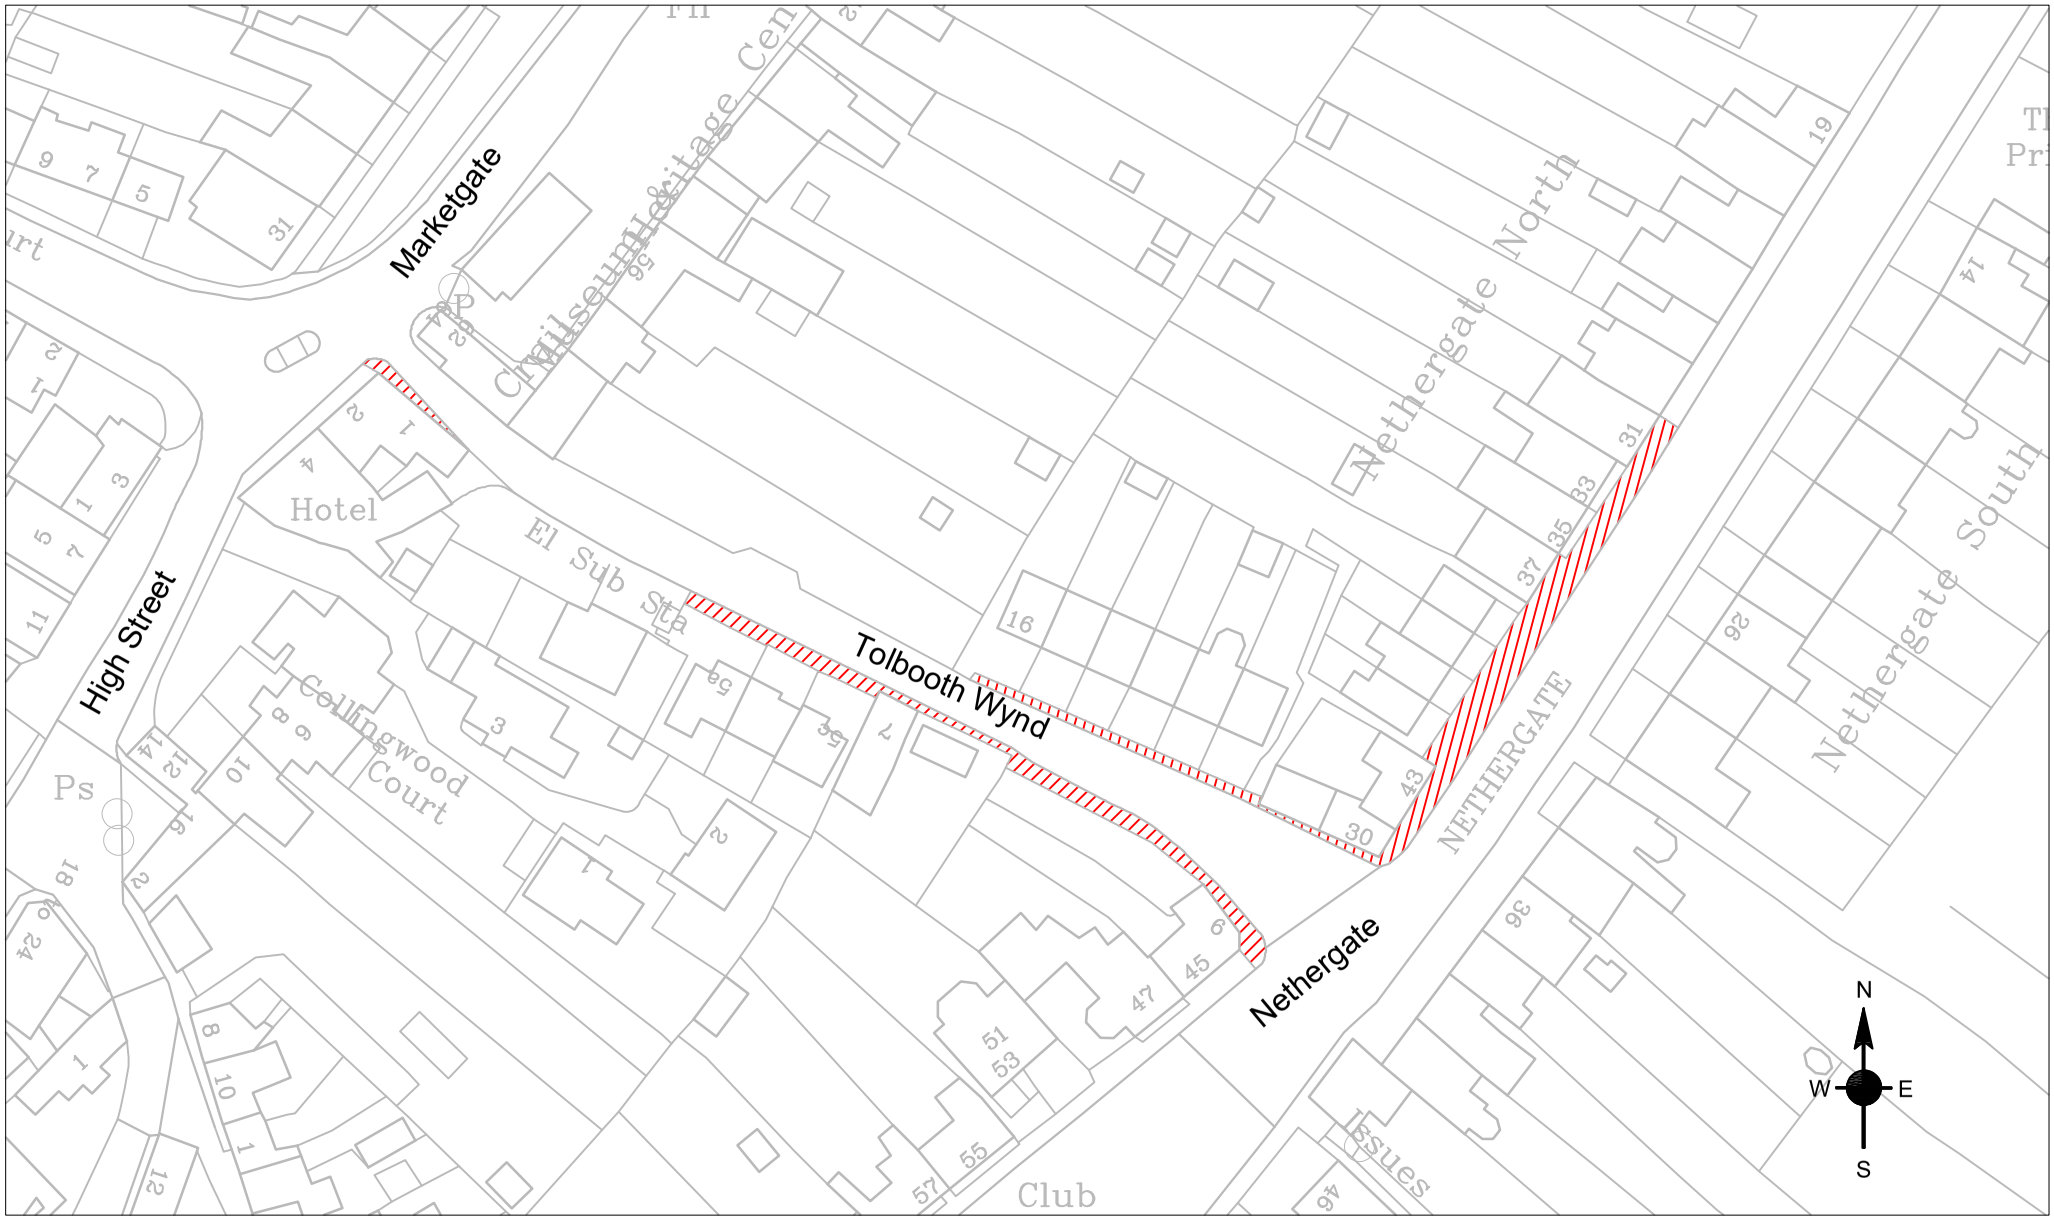

DESIGNED		REF	AMENDMENT	BY	APPV'D	DATE
DRAWN						
CHECKED						
APPROVED						
DATE Feb 2026						

Reproduced by permission of Ordnance Survey on behalf of HSMO.© Crown copyright and database right 2026.All rights reserved.Ordnance Survey Licence number 100023385.

LEGEND:

Fife Council
ROADS & TRANSPORTATION SERVICES
HEAD OF SERVICE - JOHN MITCHELL

ARP Footway Scheme Location Plan

Tolbooth Wynd/Nethergate Crail

SCALE NTS A4 DRAWING No. ARP/01459