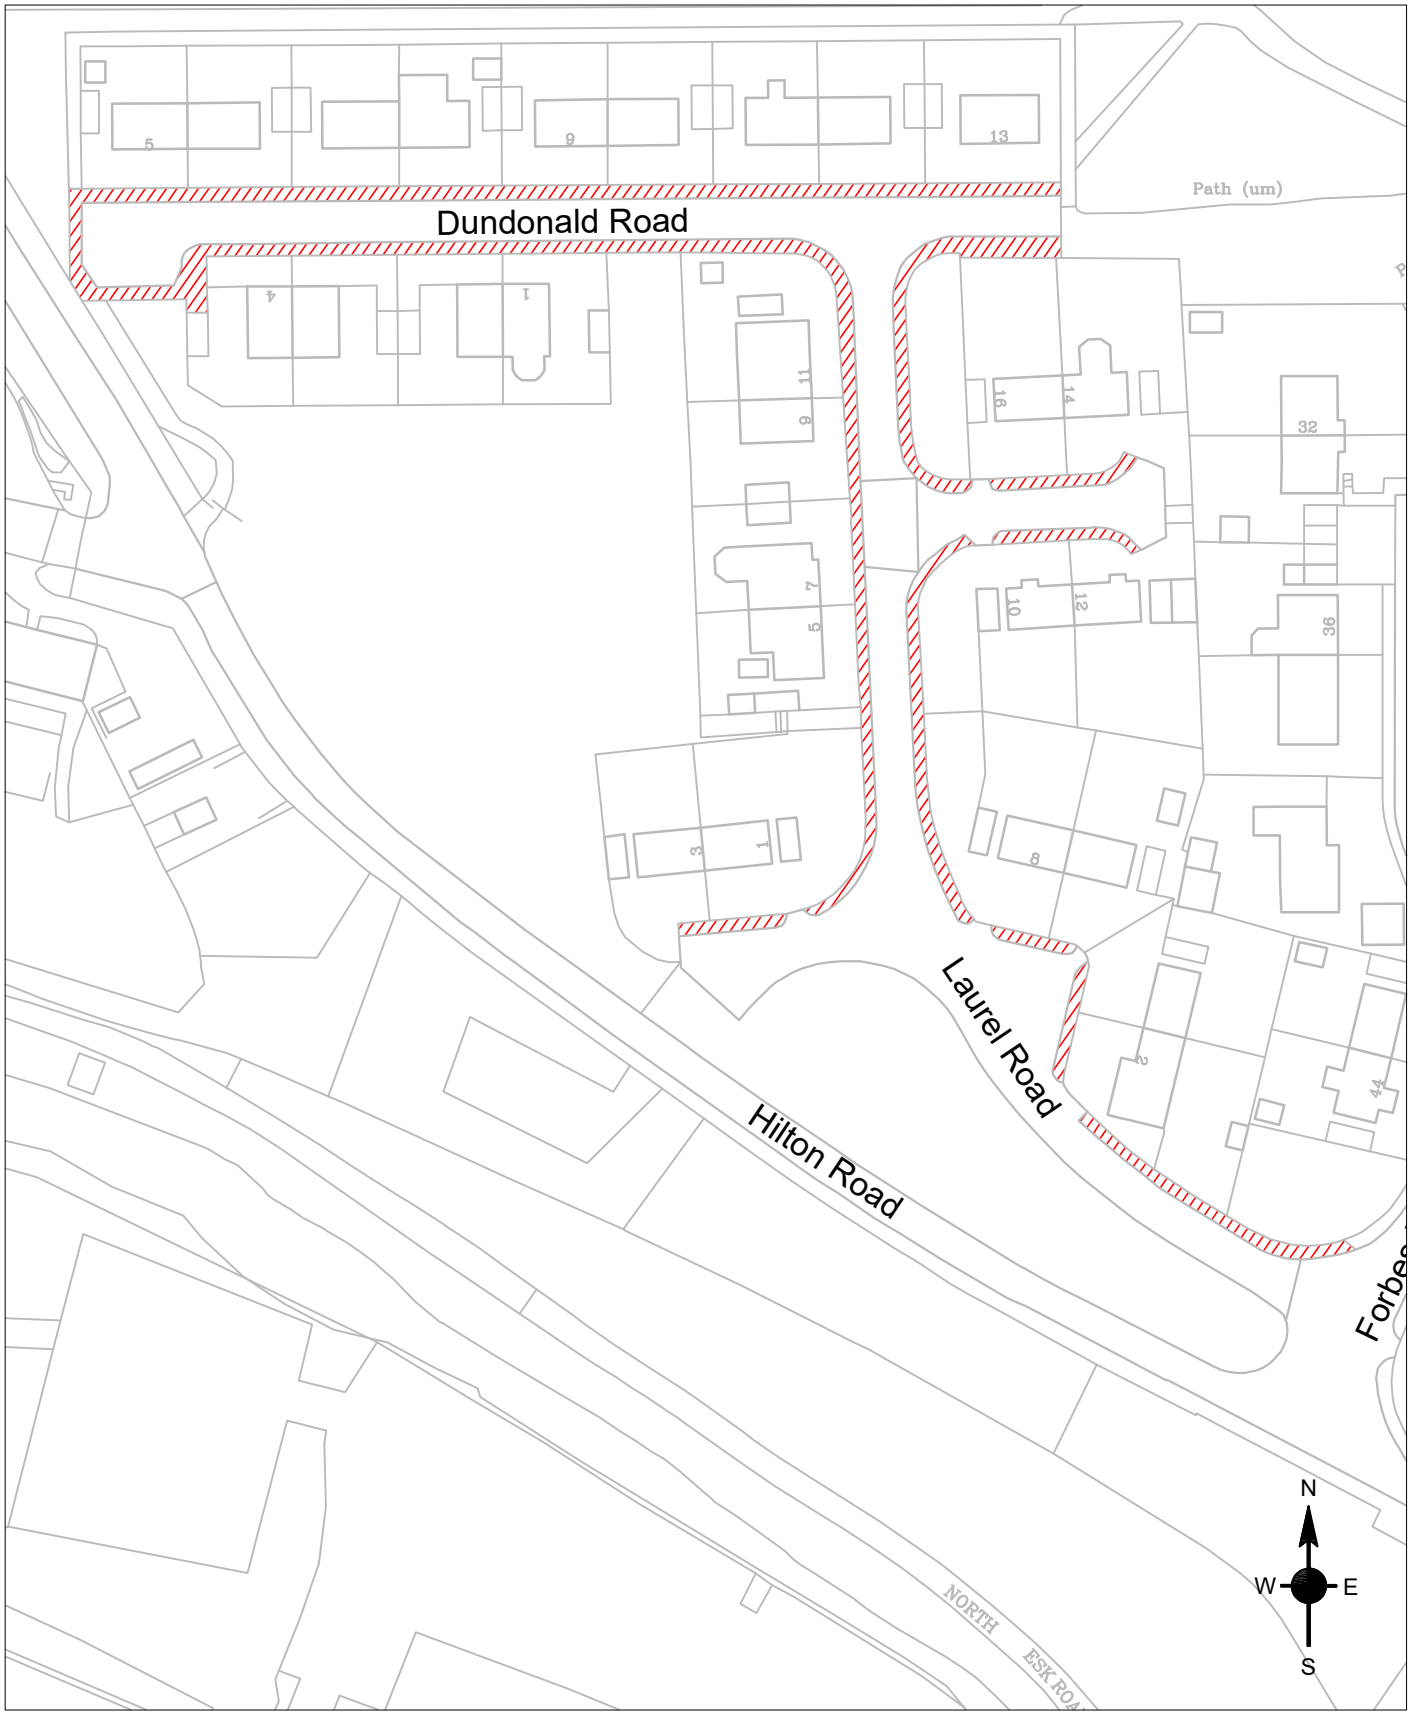

Reproduced by permission of Ordnance Survey on behalf of HSMO.© Crown copyright and database right 2026.All rights reserved.Ordnance Survey Licence number 100023385.

REF	AMENDMENTS	BY	APP'D	DATE

DESIGNED		DRAWN		CHECKED		APPROVED		DATE Feb 2026

Fife COUNCIL

ROADS & TRANSPORTATION SERVICES

HEAD OF SERVICE - JOHN MITCHELL

ARP Footway Scheme Location Plan

Dundonald Road & Laurel Road Rosyth

SCALE N.T.S A4 DRAWING No. ARP/01460