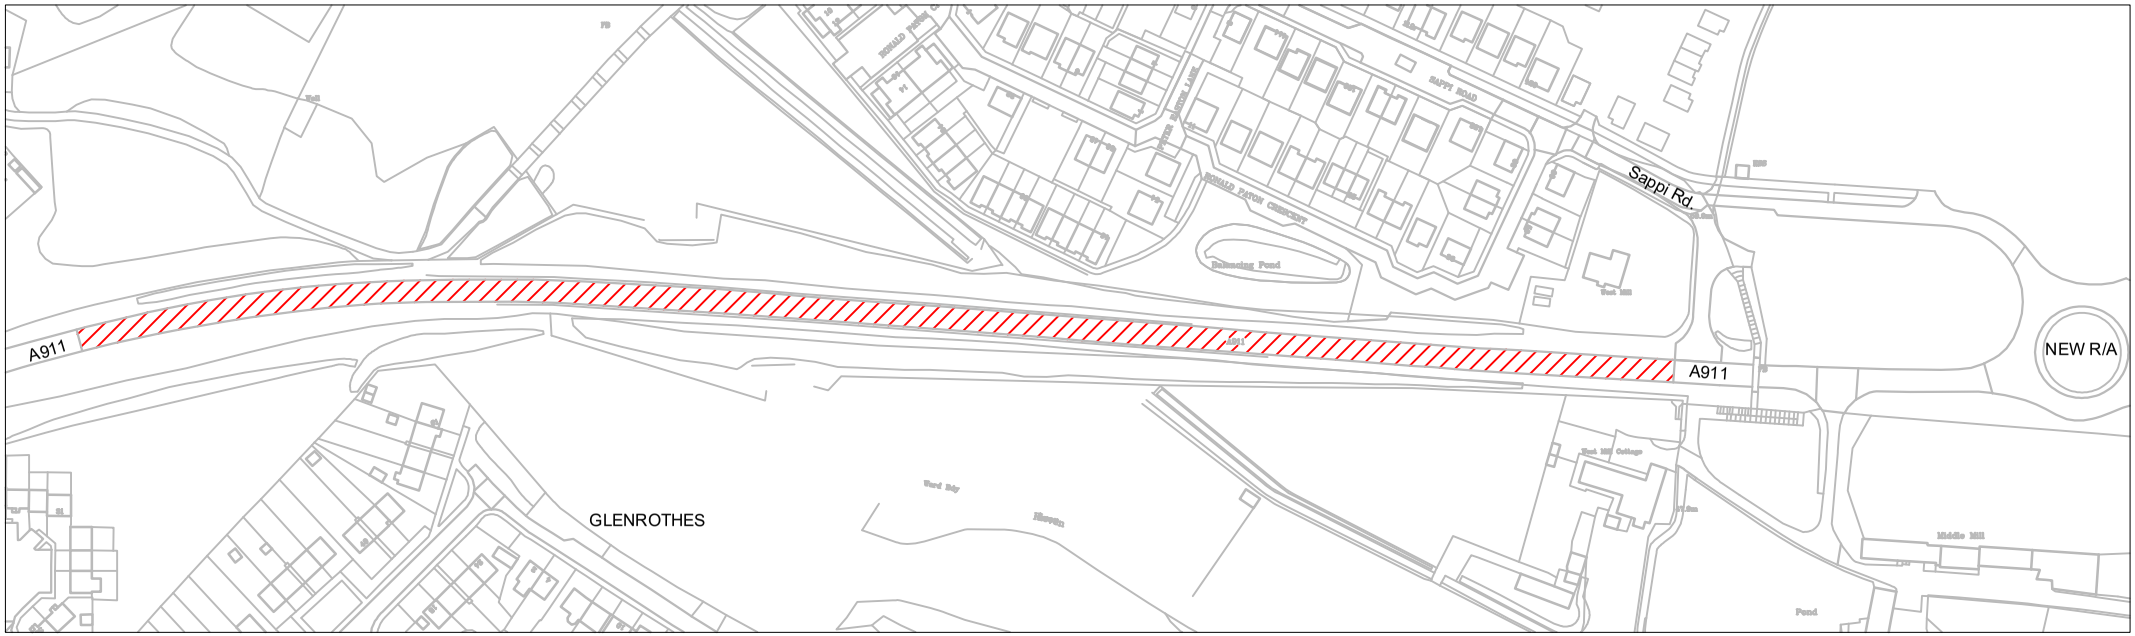

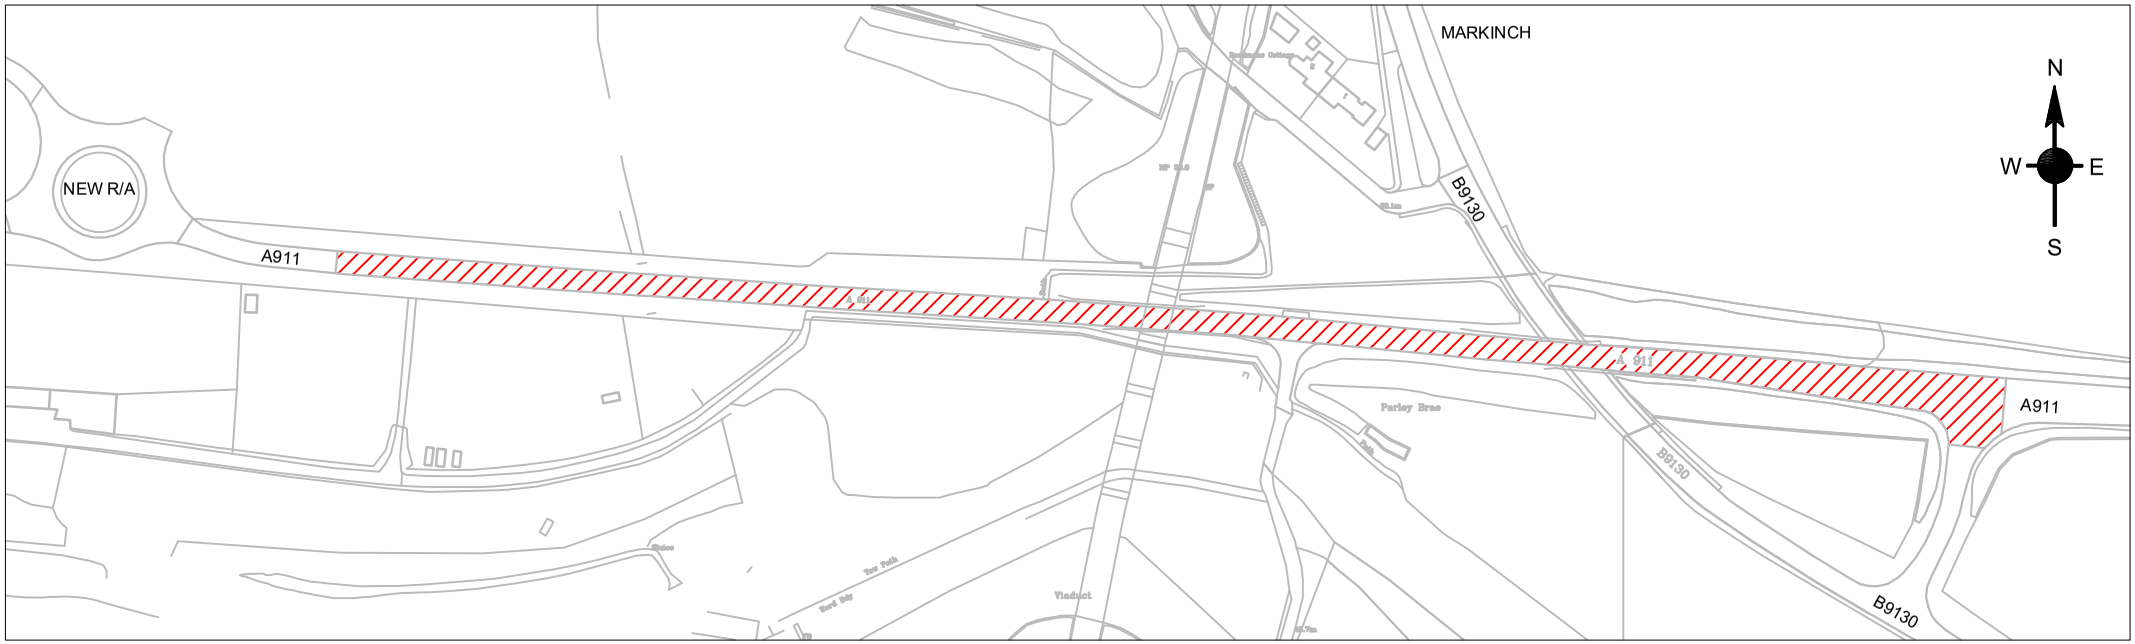

		REF	AMENDMENT	BY	APP'VD	DATE
DESIGNED						
DRAWN						
CHECKED						
APPROVED						
DATE Feb 2026						

Reproduced by permission of Ordnance Survey on behalf of HSMO.© Crown copyright and database right 2026.All rights reserved.Ordnance Survey Licence number 100023385.

LEGEND:

1:

2:

3:

Fife Council

ROADS & TRANSPORTATION SERVICES

HEAD OF SERVICE - JOHN MITCHELL

ARP Carriageway Scheme Location Plan

A911 Glenrothes Combined Schemes East and West of New R/A

SCALE NTS A4 DRAWING No. ARP/01396 & ARP/01397