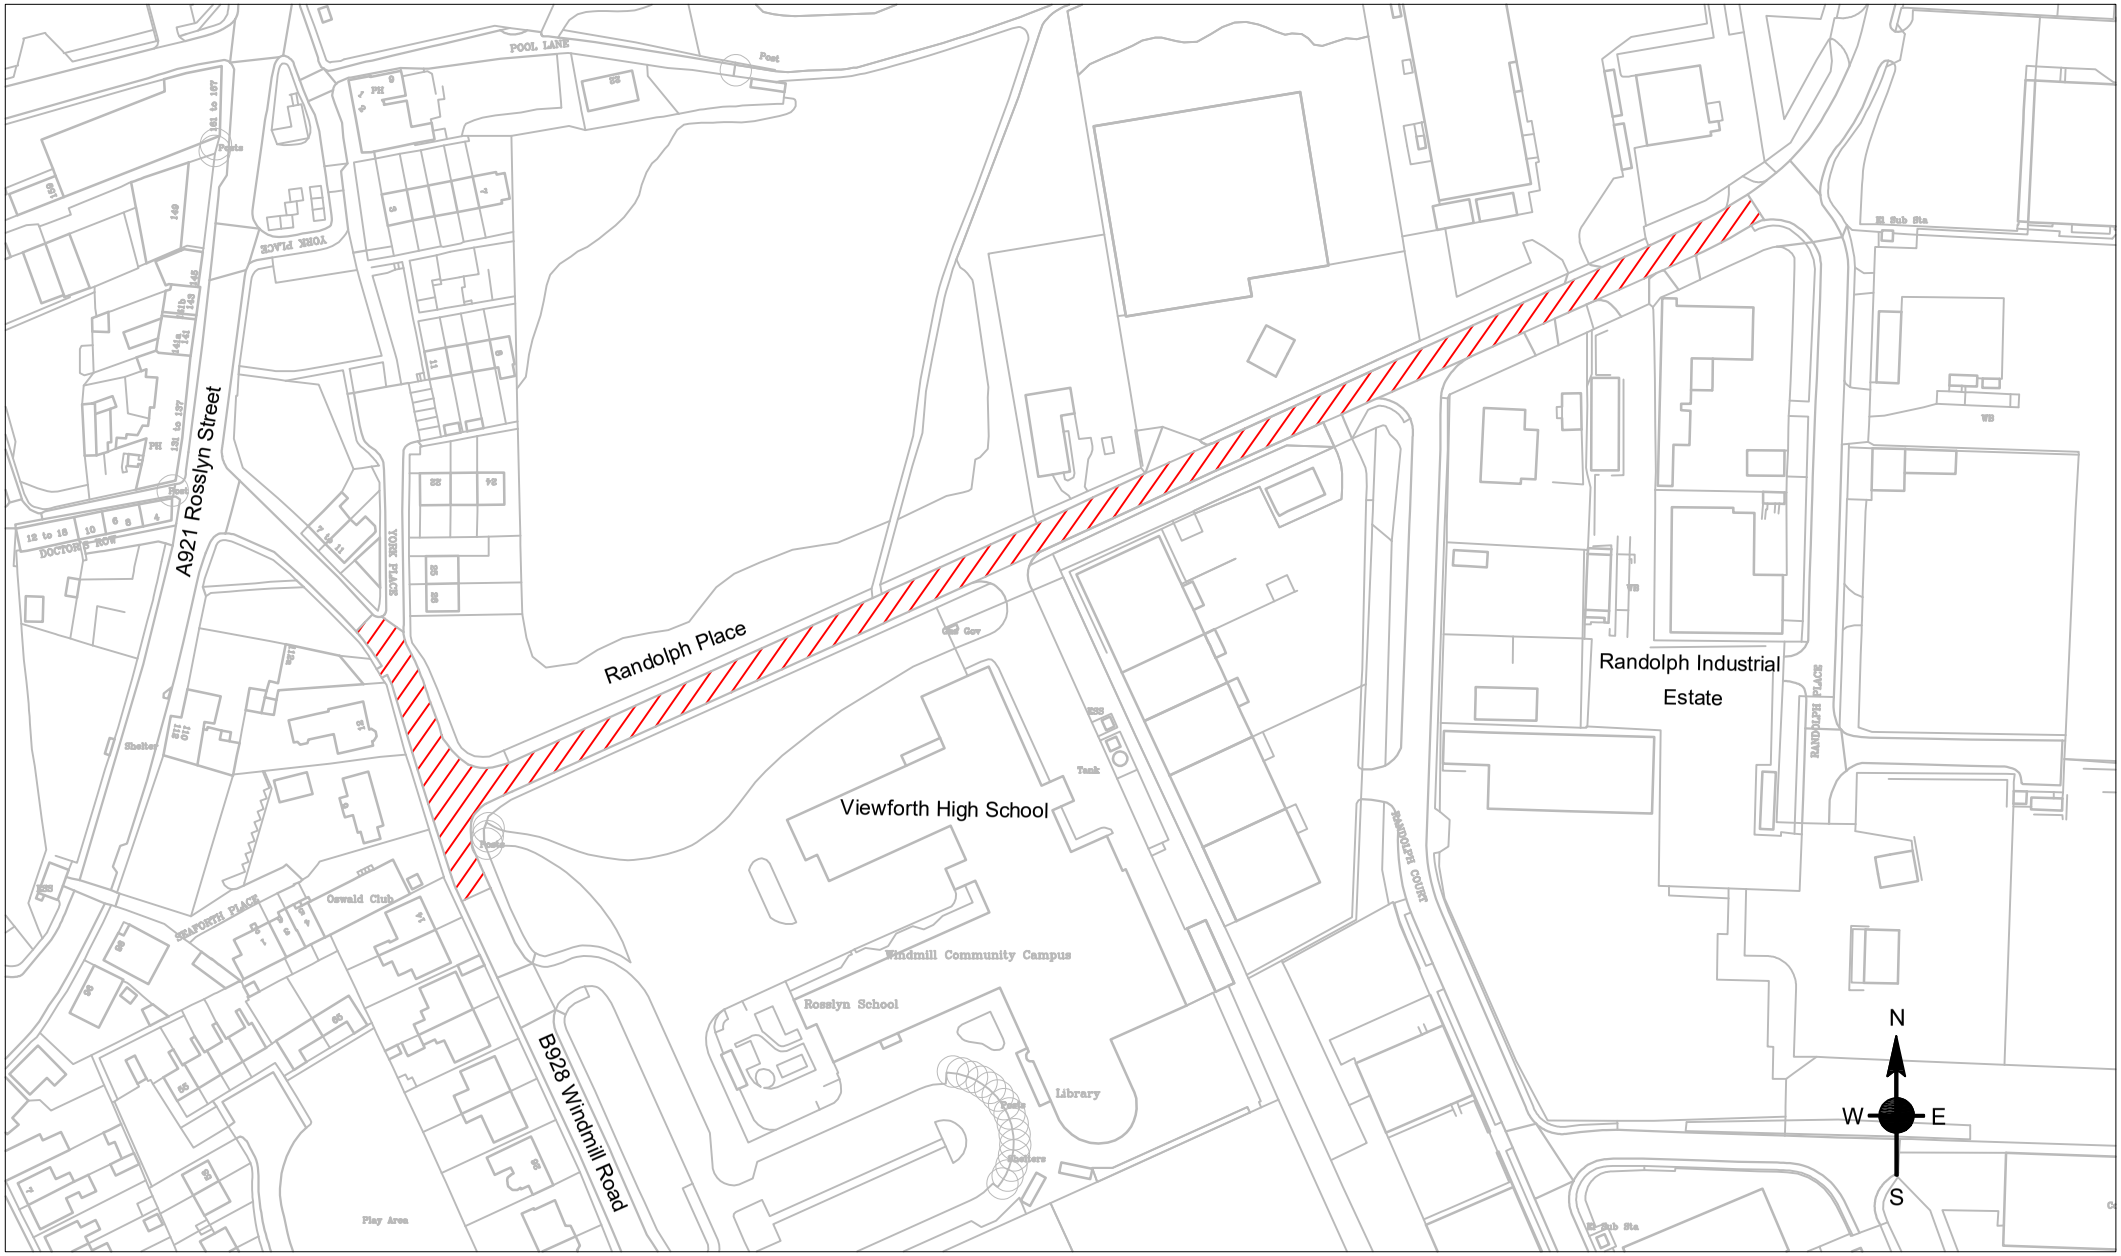

DESIGNED	REF	AMENDMENT	BY	APP'V'D	DATE
DRAWN					
CHECKED					
APPROVED					
DATE Jan 2026					

Reproduced by permission of Ordnance Survey on behalf of HSMO.© Crown copyright and database right 2026.All rights reserved.Ordnance Survey Licence number 100023385.

Fife COUNCIL
ROADS & TRANSPORTATION SERVICES
HEAD OF SERVICE- JOHN MITCHELL

ARP Carriageway Scheme Location Plan
B928 Windmill Road and Randolph Place Kirkcaldy

SCALE NTS A4 DRAWING No. ARP/01429