DRAWING No.

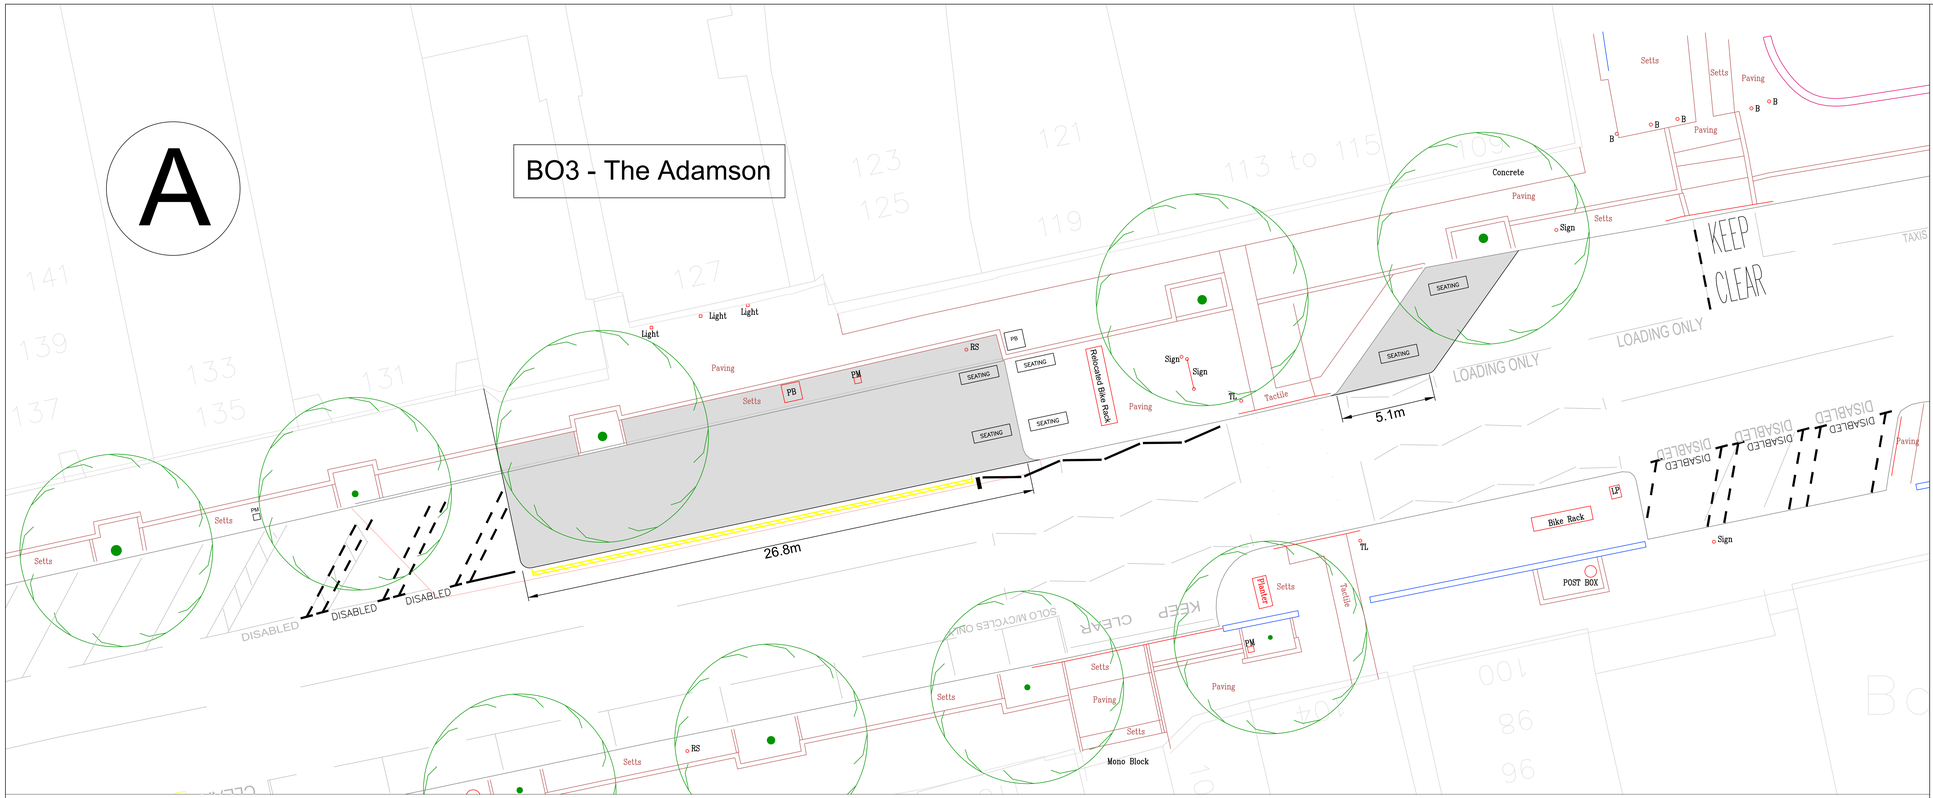

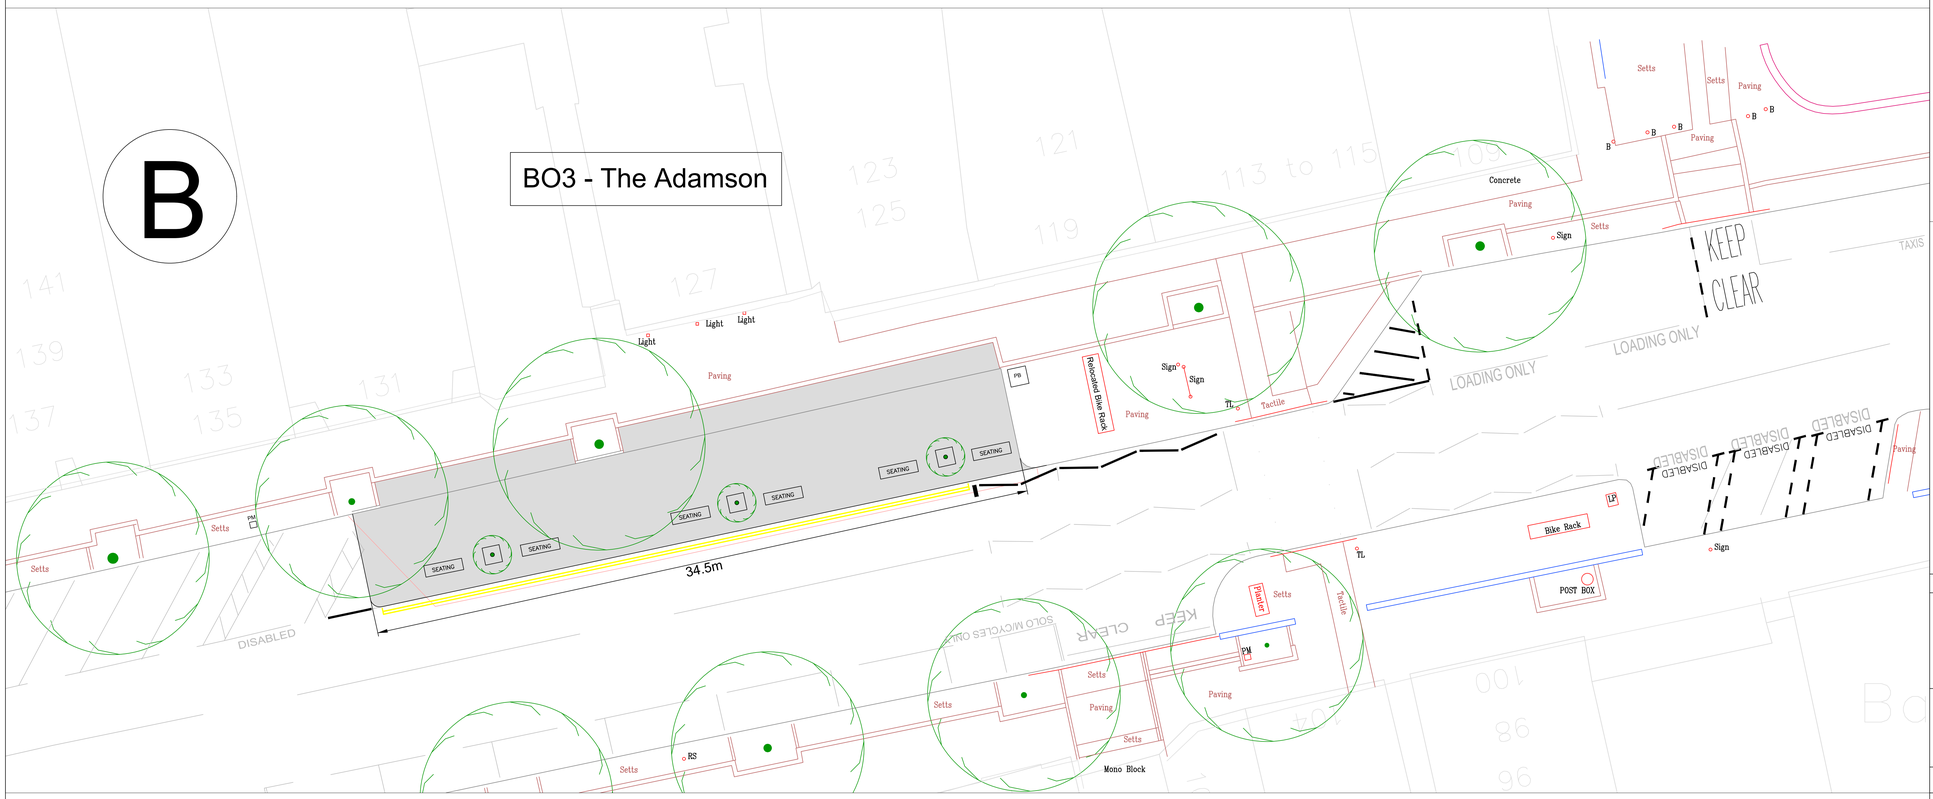

LEGEND

EXTENT OF TEMPORARY BUILD-OUT

Caithness Paving Slabs / Whin Stone Kerbs
_pattern to be laid as per existing layout

Concrete Slab Footway Area / Whin Stone Kerbs
_use slabs removed from B04 to match existing

Sawn Granite Setts

PB — Proposed Phone Box Location

Proposed New Tree Location
_cast iron tree protection grilles

PM — Parking Meter
- 4 no. to be relocated

BIKE RACK — Sheffield Cycle Stand Hoops
- 5 no. stainless steel

SEATING — Traditional Timber Bench / Seat
- bolt down ground fixing

NOTES -

1. Proposed alterations / additional road markings are indicated in bold
2. New Zebra Pedestrian Crossing indicative layout shown
3. South Street has 12 Existing Disabled Bays
- Option A gives an increase of 5
- Option B gives an increase of 1 with a reduction of 2 standard car spaces

REV	AMENDMENTS	BY	APP'VD	DATE

Fife COUNCIL

ROADS & TRANSPORTATION SERVICES

HEAD OF SERVICE - John Mitchell

TITLE: SOUTH STREET, ST ANDREWS
BUILD-OUT 3 - Bell Street to Church Street

DRAFT	X	TENDER		CONSTRUCTION		AS BUILT	
DESIGNED	PS	DRAWN	PS	CHECKED		APPROVED	
DATE:	SEPT '23	SCALE:	@ A 0	DRAWING No: South Street FW 002			

© Crown copyright and database right [2023]. Ordnance Survey Licence number 100023385.