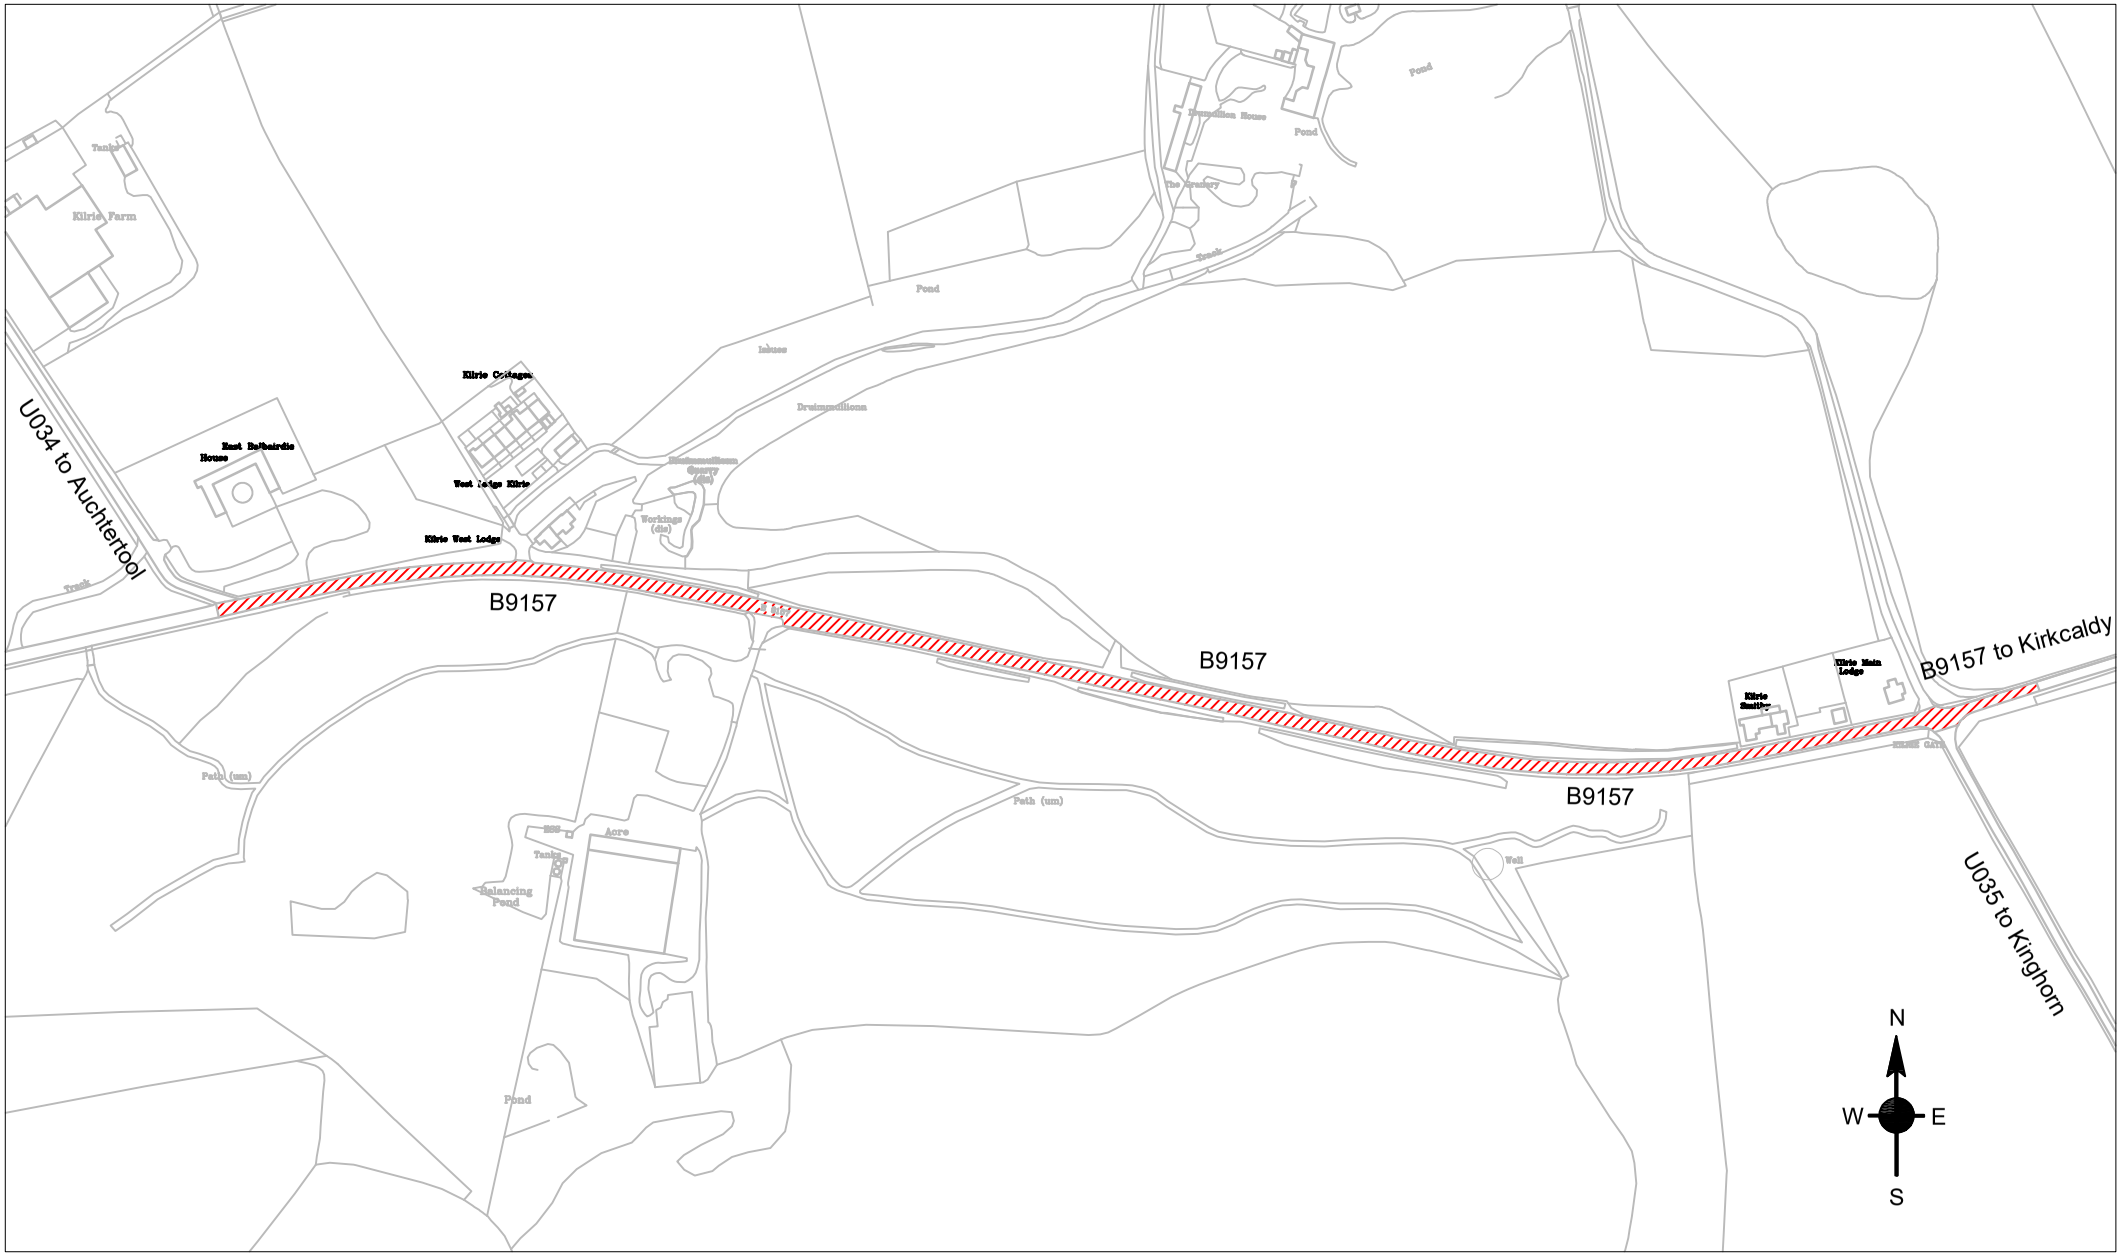

DESIGNED		REF	AMENDMENT	BY	APP'V'D	DATE
DRAWN						
CHECKED						
APPROVED						
DATE Jan 2026						

Reproduced by permission of Ordnance Survey on behalf of HSMO.© Crown copyright and database right 2026.All rights reserved.Ordnance Survey Licence number 100023385.

Fife COUNCIL

ROADS & TRANSPORTATION SERVICES

HEAD OF SERVICE- JOHN MITCHELL

ARP Carriageway Scheme Location Plan

B9157 Rural (East of U035 to U034)

SCALE NTS A4 DRAWING No. ARP/01435