
This is the plan referred to in the foregoing Lease annexed to the foregoing offer of lease from the Fife Council to the trustees and office bearers of Largo Cricket Club dated 27 August 2021

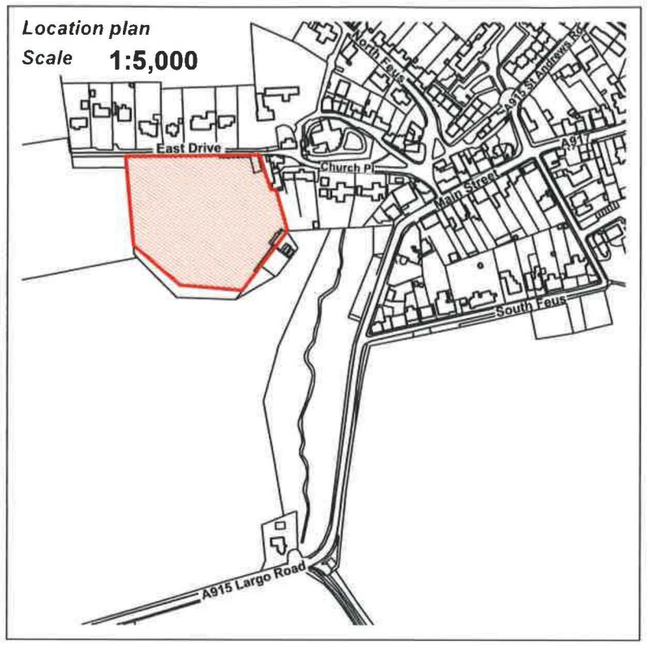


Dwg no	**E21UL001**
Title	**Cricket Field** **East Drive** **Upper Largo**
Scale	**1:500 @ A3**
Date	**16/02/2021**
Tech	**Arran Swanson**

Rev no	*Date*	*Tech*
N/A		

This map is based upon Ordnance Survey material with the permission of Ordnance Survey on behalf of the Controller of Her Majesty's Stationery Office (c) Crown copyright. Unauthorised reproduction infringes Crown copyright and may lead to prosecution or civil proceedings. Fife Council 100023385 (2021).

Fife Council
Property Services - Estates

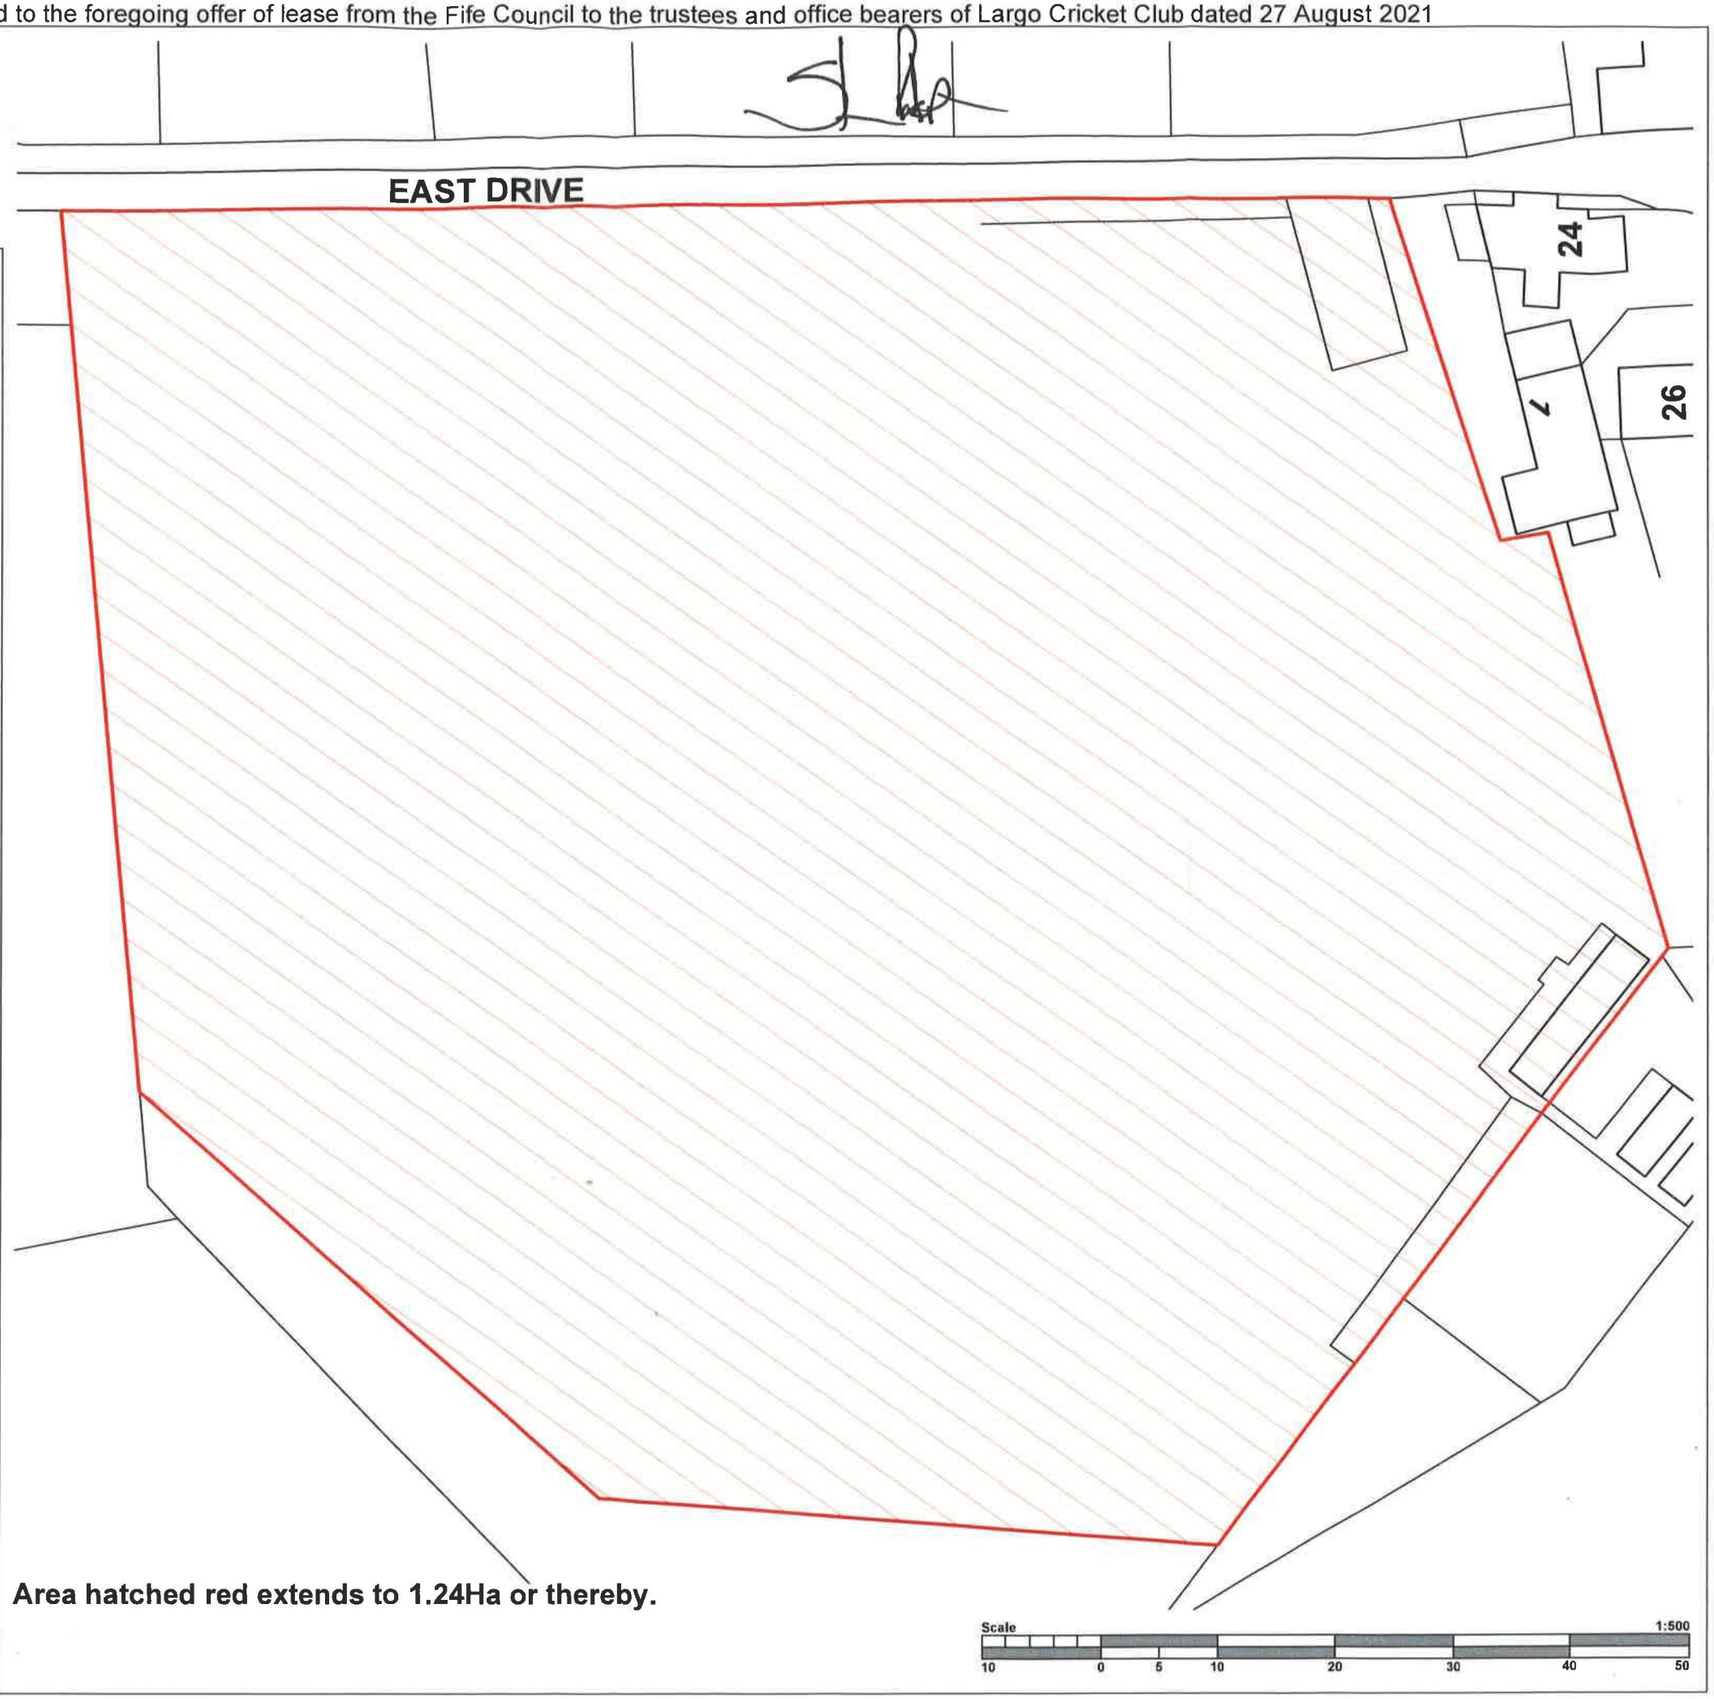

Area hatched red extends to 1.24Ha or thereby.