


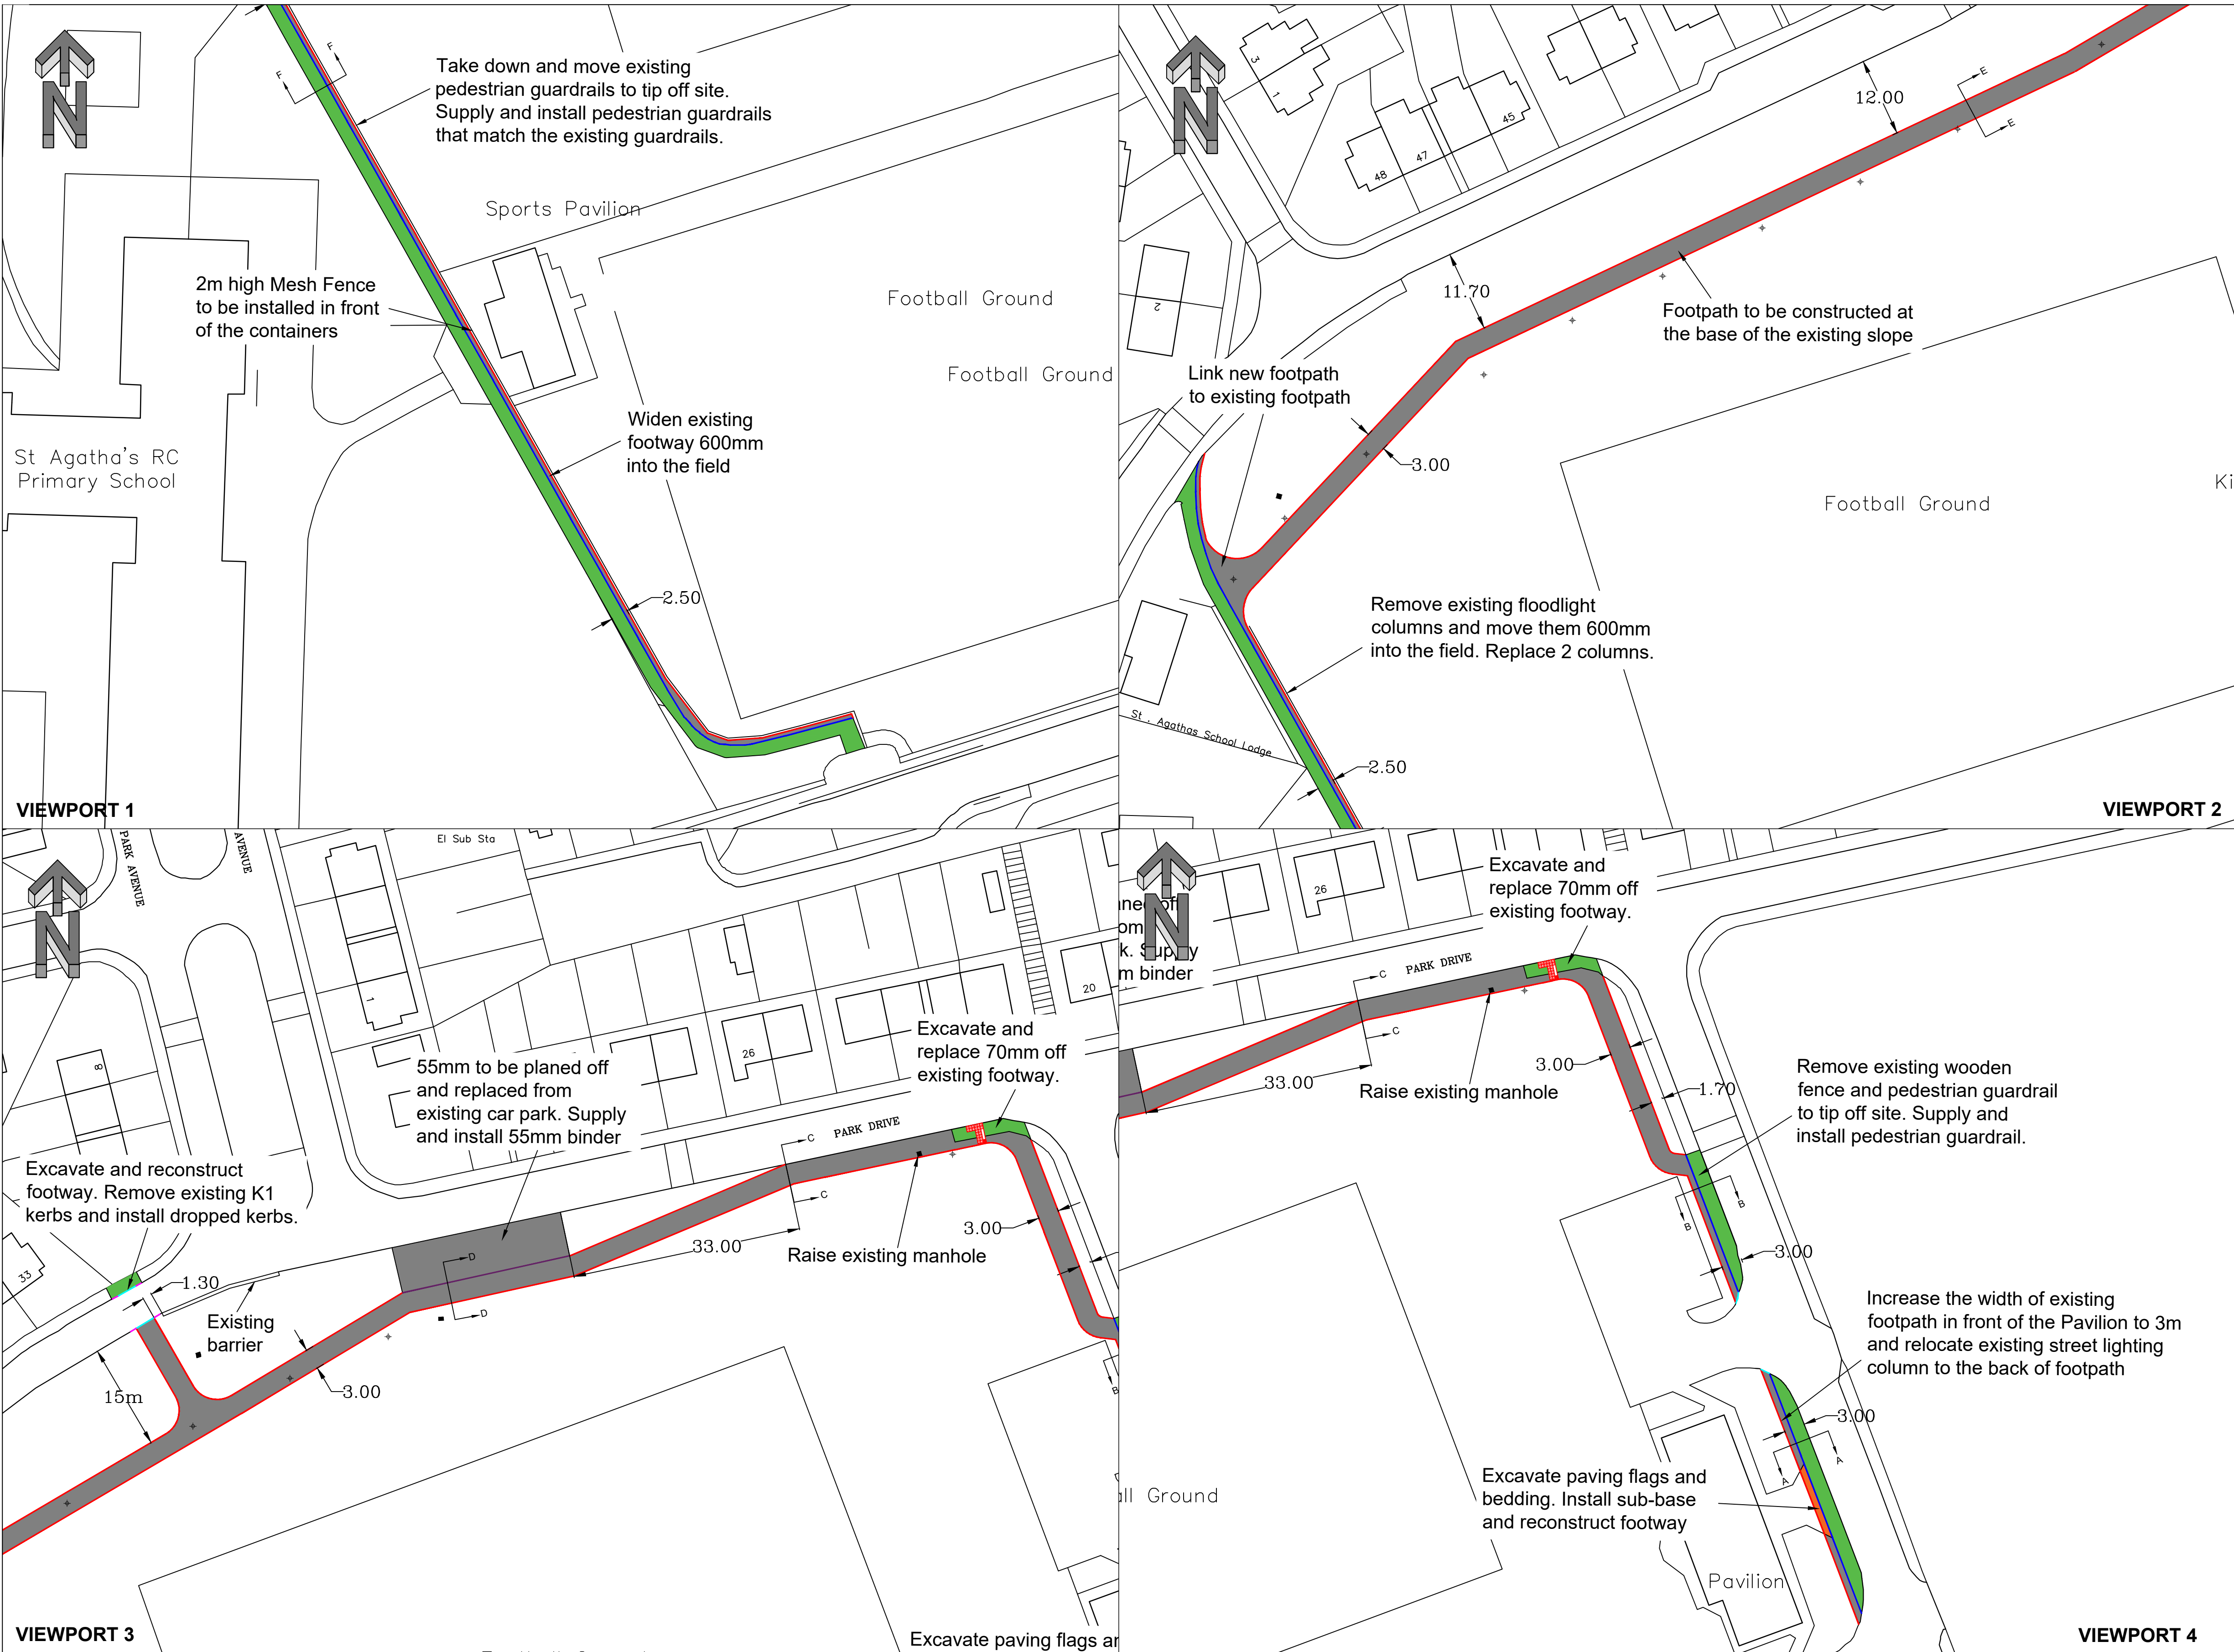



HAZARDS AND RISKS WARNING

The items listed below indicate known hazards or areas of significant risk.

All information given on these drawings is compiled from records supplied by the relevant undertaking and is believed to be correct but the accuracy cannot be guaranteed. The exact location of any plant or equipment must be sought from the appropriate body before any excavation commences. Individual service to properties are not shown.

Item 1: Scottish Power LV cable, Scottish Gas and Scottish Water utilities are within the site. Public Utilities to be obtained before commencement of works.

Item 2: All information connected with existing apparatus on this drawing is based on Fife Councils records at the time of design. However accuracy cannot be guaranteed and Contractors must ensure that all necessary precautions and investigation work is done before commencing on site.

NOTES:

Item 1: These works are within a field predominantly used by visitors and students of St Agatha's Primary School.

Item 2: Adjacent to playing fields, Primary School and residential buildings.

Item 3: All dimensions are in meters unless stated otherwise



REV		AMENDMENTS						BY	APPROVED	DATE	© Crown copyright and database right 2026. Ordnance Survey Licence number 100023385.										
DESIGNED		VE	DRAWN	VE	CHECKED	MM	APPROVED	MM	DATE 26/08/2026												
LEGEND:																					
 Excavate and construct F1 Footway as per Fife Council detail CS/SD11/29A												 Supply and install new E1 concrete kerb as per Fife Council detail CS/SD11/14									
 Excavate and replace footway												 Supply and install new K5 concrete kerb as per Fife Council detail CS/SD11/04									
 Excavate paving flags and re-construct footway												 Remove existing E1 kerbs, including haunch and foundation and remove to tip									
												 Supply and install new K3/1 concrete kerb as per Fife Council detail CS/SD11/03									



ROADS AND TRANSPORTATION SERVICES

HEAD OF SERVICE - John Mitchell

Construction Details
St Agatha's, Leven

SCALE 1:500 DRAWING No. CE.01.P30091.700.001